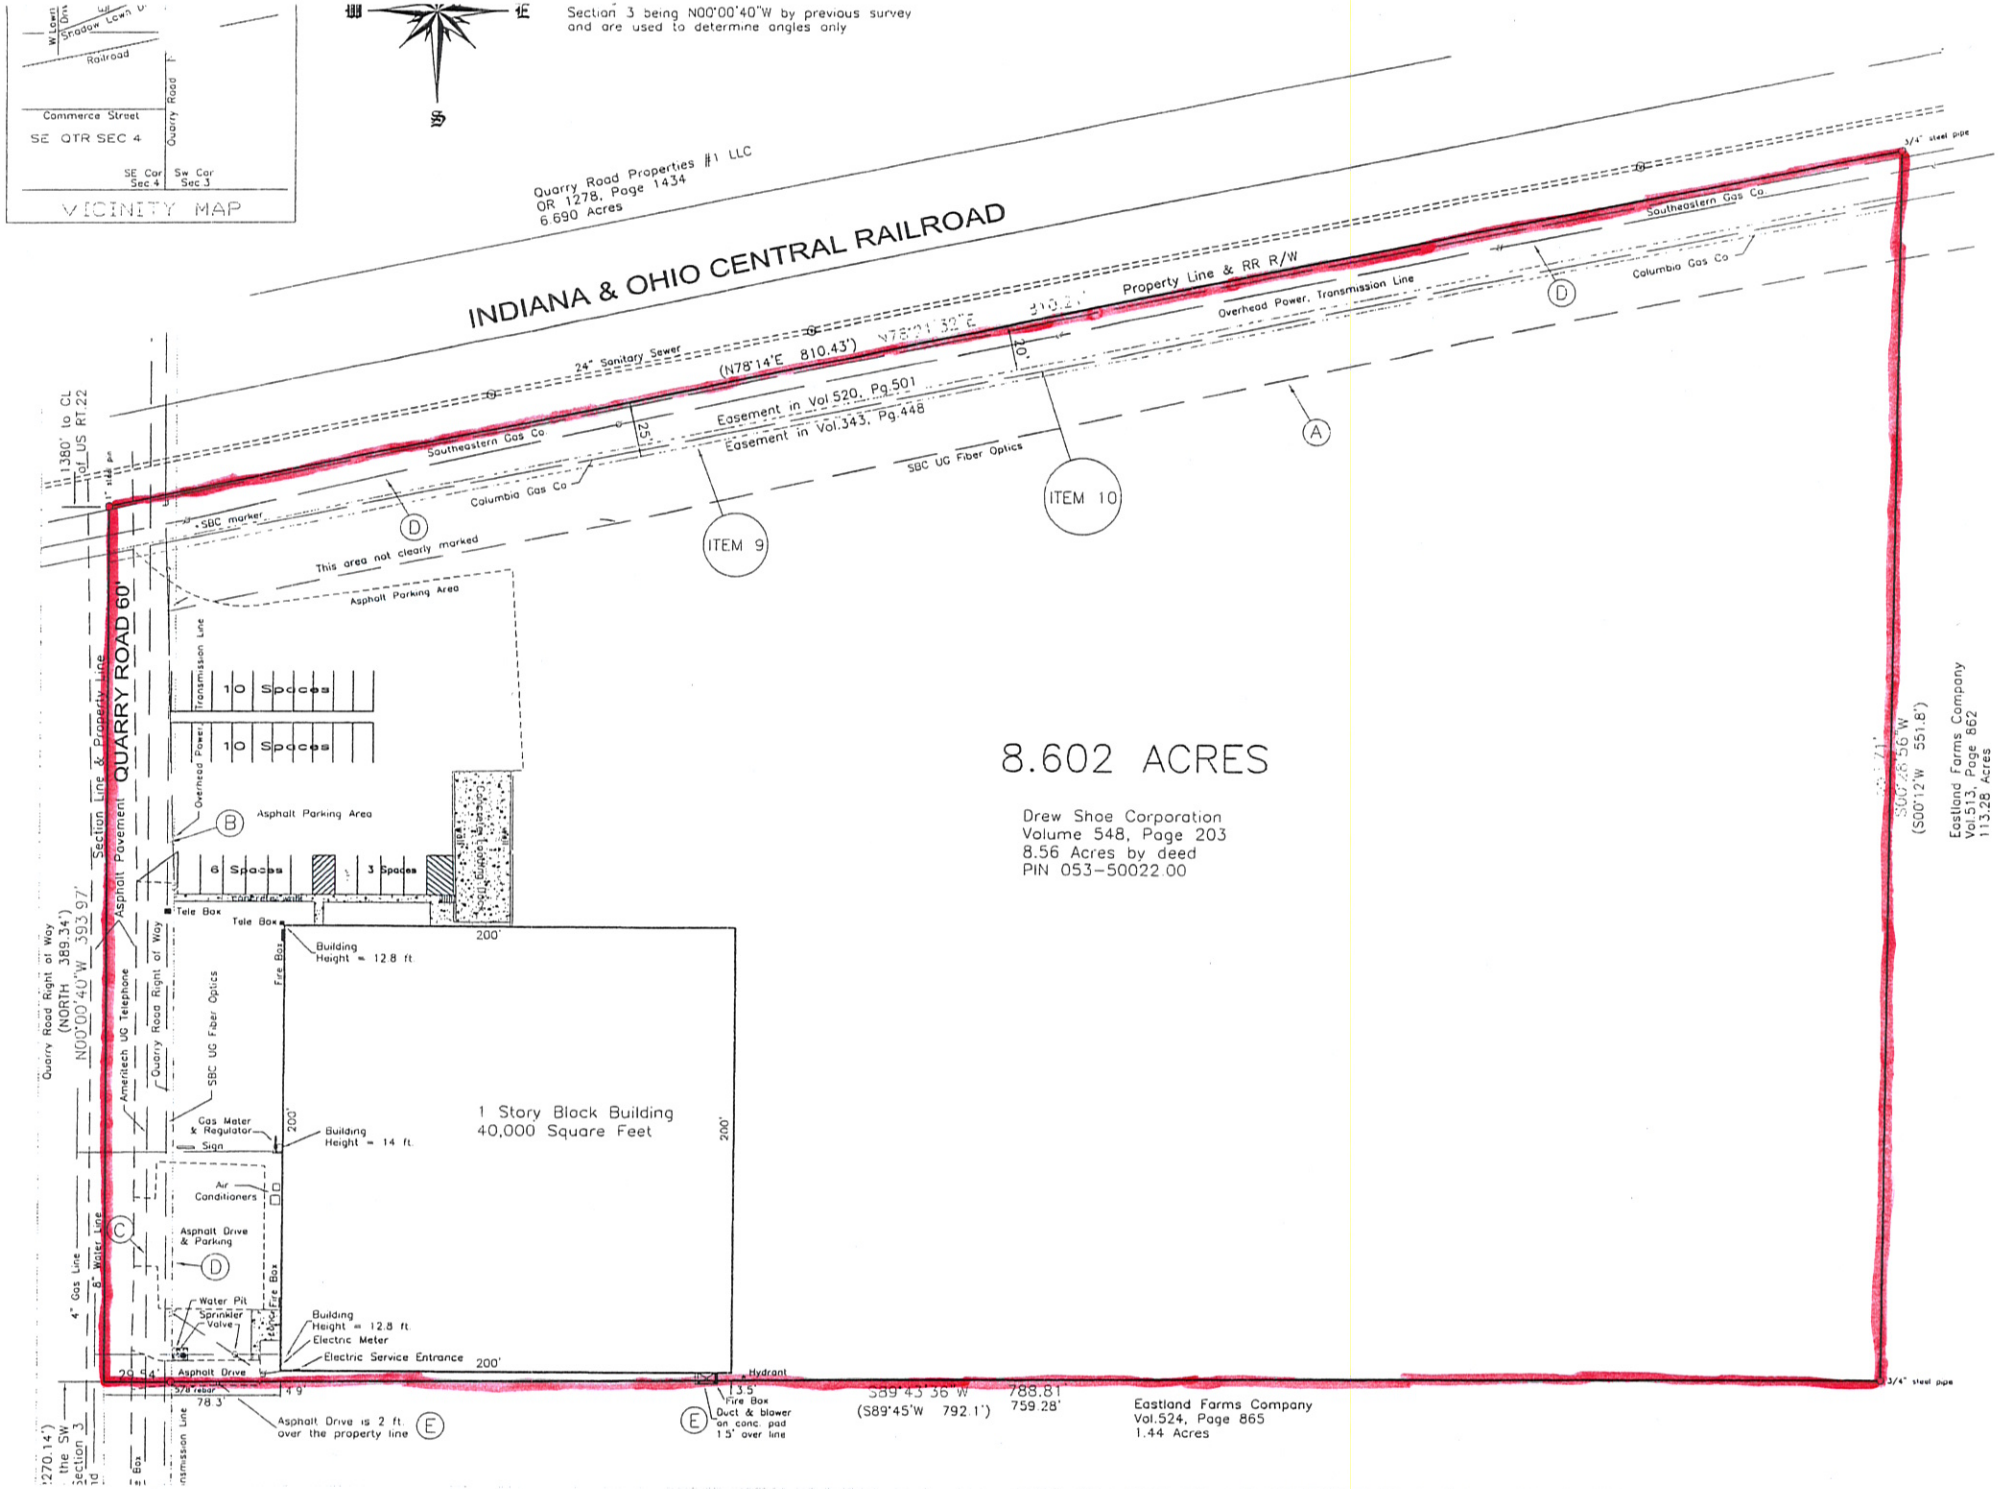

Section 3 being N00°00'40"W by previous survey and are used to determine angles only
VICINITY MAP
Commerce Street
SE QTR SEC 4
Quarry Road
Railroad
SE Cor Sec 4
Sw Cor Sec 3
Quarry Road Properties #1 LLC
OR 1278, Page 1434
6.690 Acres
INDIANA & OHIO CENTRAL RAILROAD
24" Sanitary Sewer
(N78°14'E 810.43')
Property Line & RR R/W
Overhead Power, Transmission Line
Southeastern Gas Co.
Columbia Gas Co
Easement in Vol.520, Pg.501
Easement in Vol.343, Pg.448
SBC UG Fiber Optics
SBC marker
This area not clearly marked
ITEM 9
ITEM 10
Asphalt Parking Area
10 Spaces
10 Spaces
6 Spaces
3 Spaces
QUARRY ROAD 60'
Section Line & Property Line
Asphalt Pavement
Quarry Road Right of Way
(NORTH 389.34')
N00°00'40"W 393.97'
Tele Box
Building Height = 12.8 ft.
Fire Box
Ameritech UG Telephone
SBC UG Fiber Optics
Gas Meter & Regulator
Sign
Building Height = 14 ft.
1 Story Block Building
40,000 Square Feet
Air Conditioners
Asphalt Drive & Parking
Water Pit
Sprinkler Valve
Building Height = 12.8 ft.
Electric Meter
Electric Service Entrance
Asphalt Drive
Asphalt Drive is 2 ft. over the property line
Hydrant
Fire Box
Duct & blower on conc. pad 1.5' over line
S89°43'36"W 788.81'
(S89°45'W 792.1')
759.28'
Eastland Farms Company
Vol.524, Page 865
1.44 Acres
8.602 ACRES
Drew Shoe Corporation
Volume 548, Page 203
8.56 Acres by deed
PIN 053-50022.00
Eastland Farms Company
Vol.513, Page 862
113.28 Acres
S00°28'56"W
(S00°12'W 551.8')
3/4" steel pipe

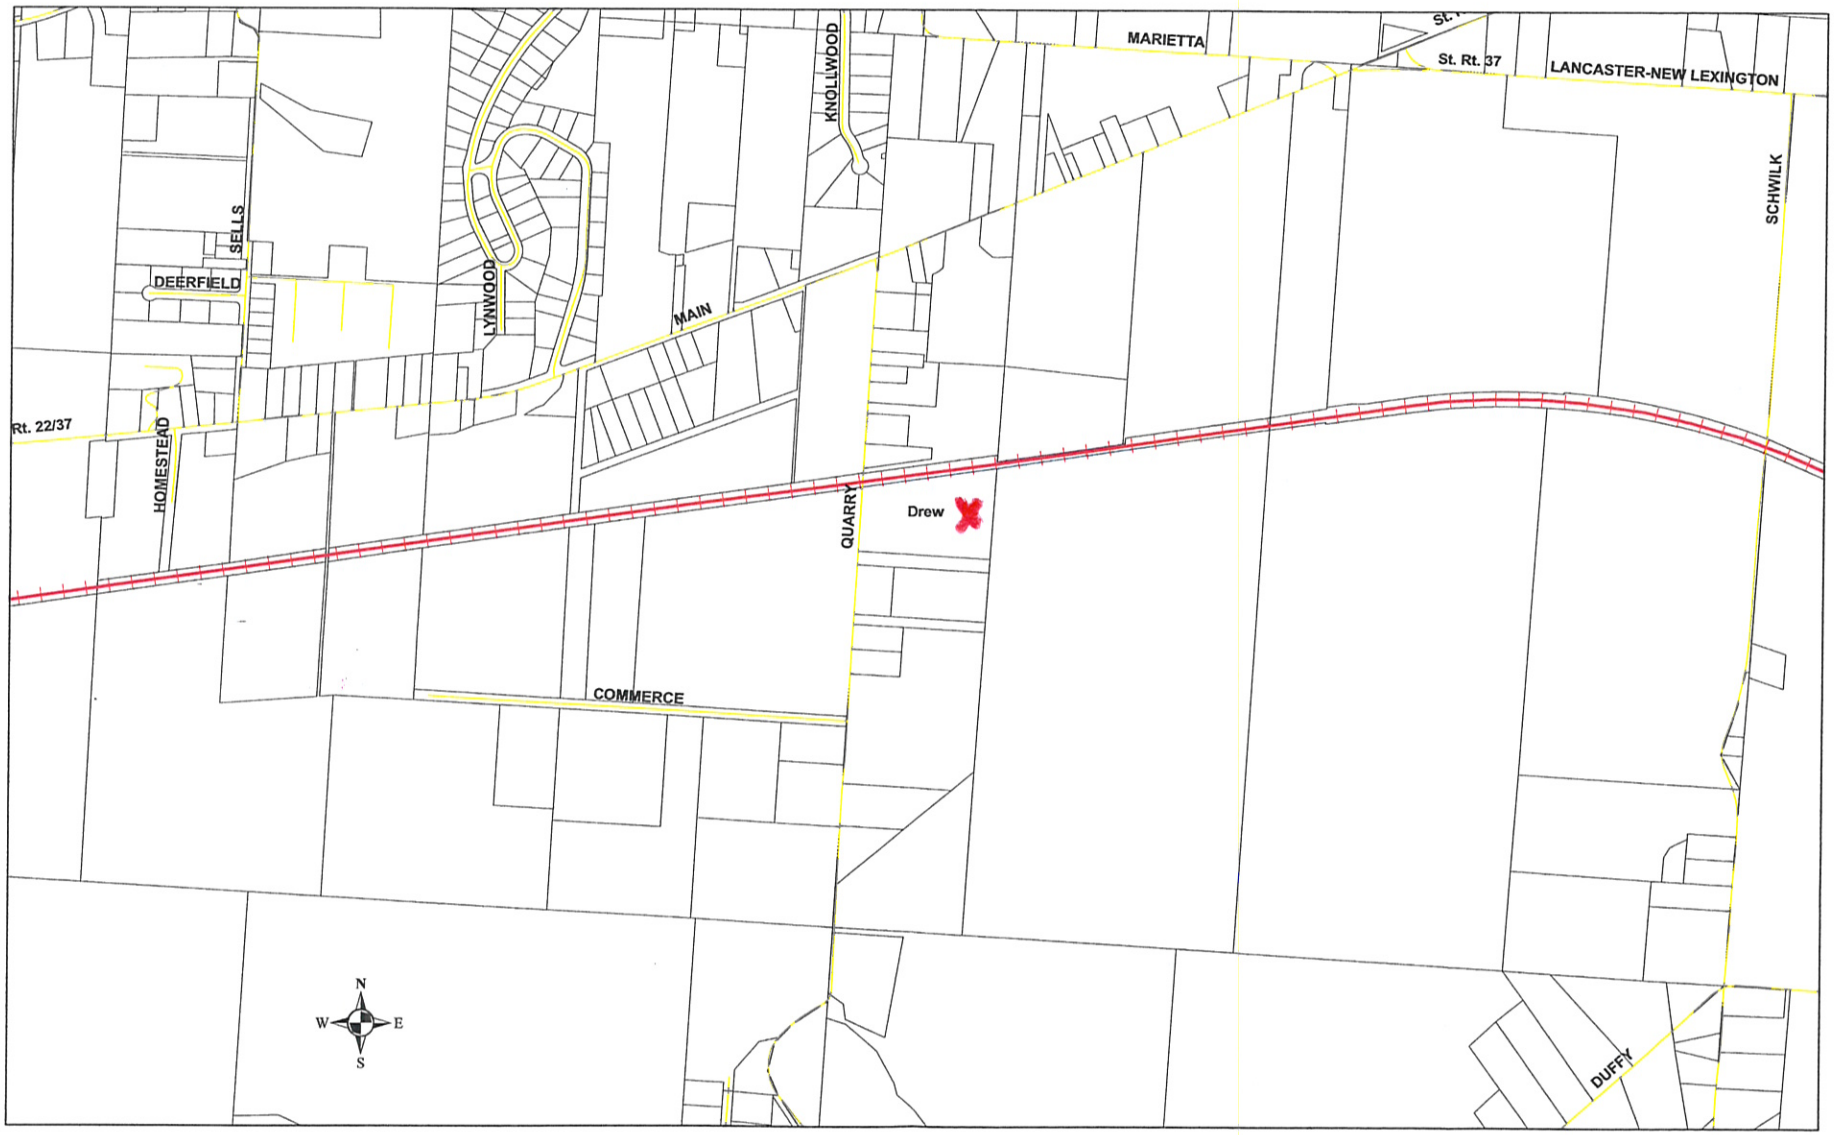
MARIETTA
St. Rt. 37
LANCASTER-NEW LEXINGTON
SCHWILK
KNOLLWOOD
LYNWOOD
MAIN
SELLS
DEERFIELD
Rt. 22/37
HOMESTEAD
QUARRY
Drew
COMMERCE
DUFFY
N
W
E
S