Survey

Of

Brook Park Plant

Part Of Original Lots 5 And 6, Section 10 Middleburgh Township
And Part Of Original Lots 1, 2 And 5, Section 11 Middleburgh Township,
Now In The City Of Brook Park, Cuyahoga County, Ohio

For

Ford Motor Company

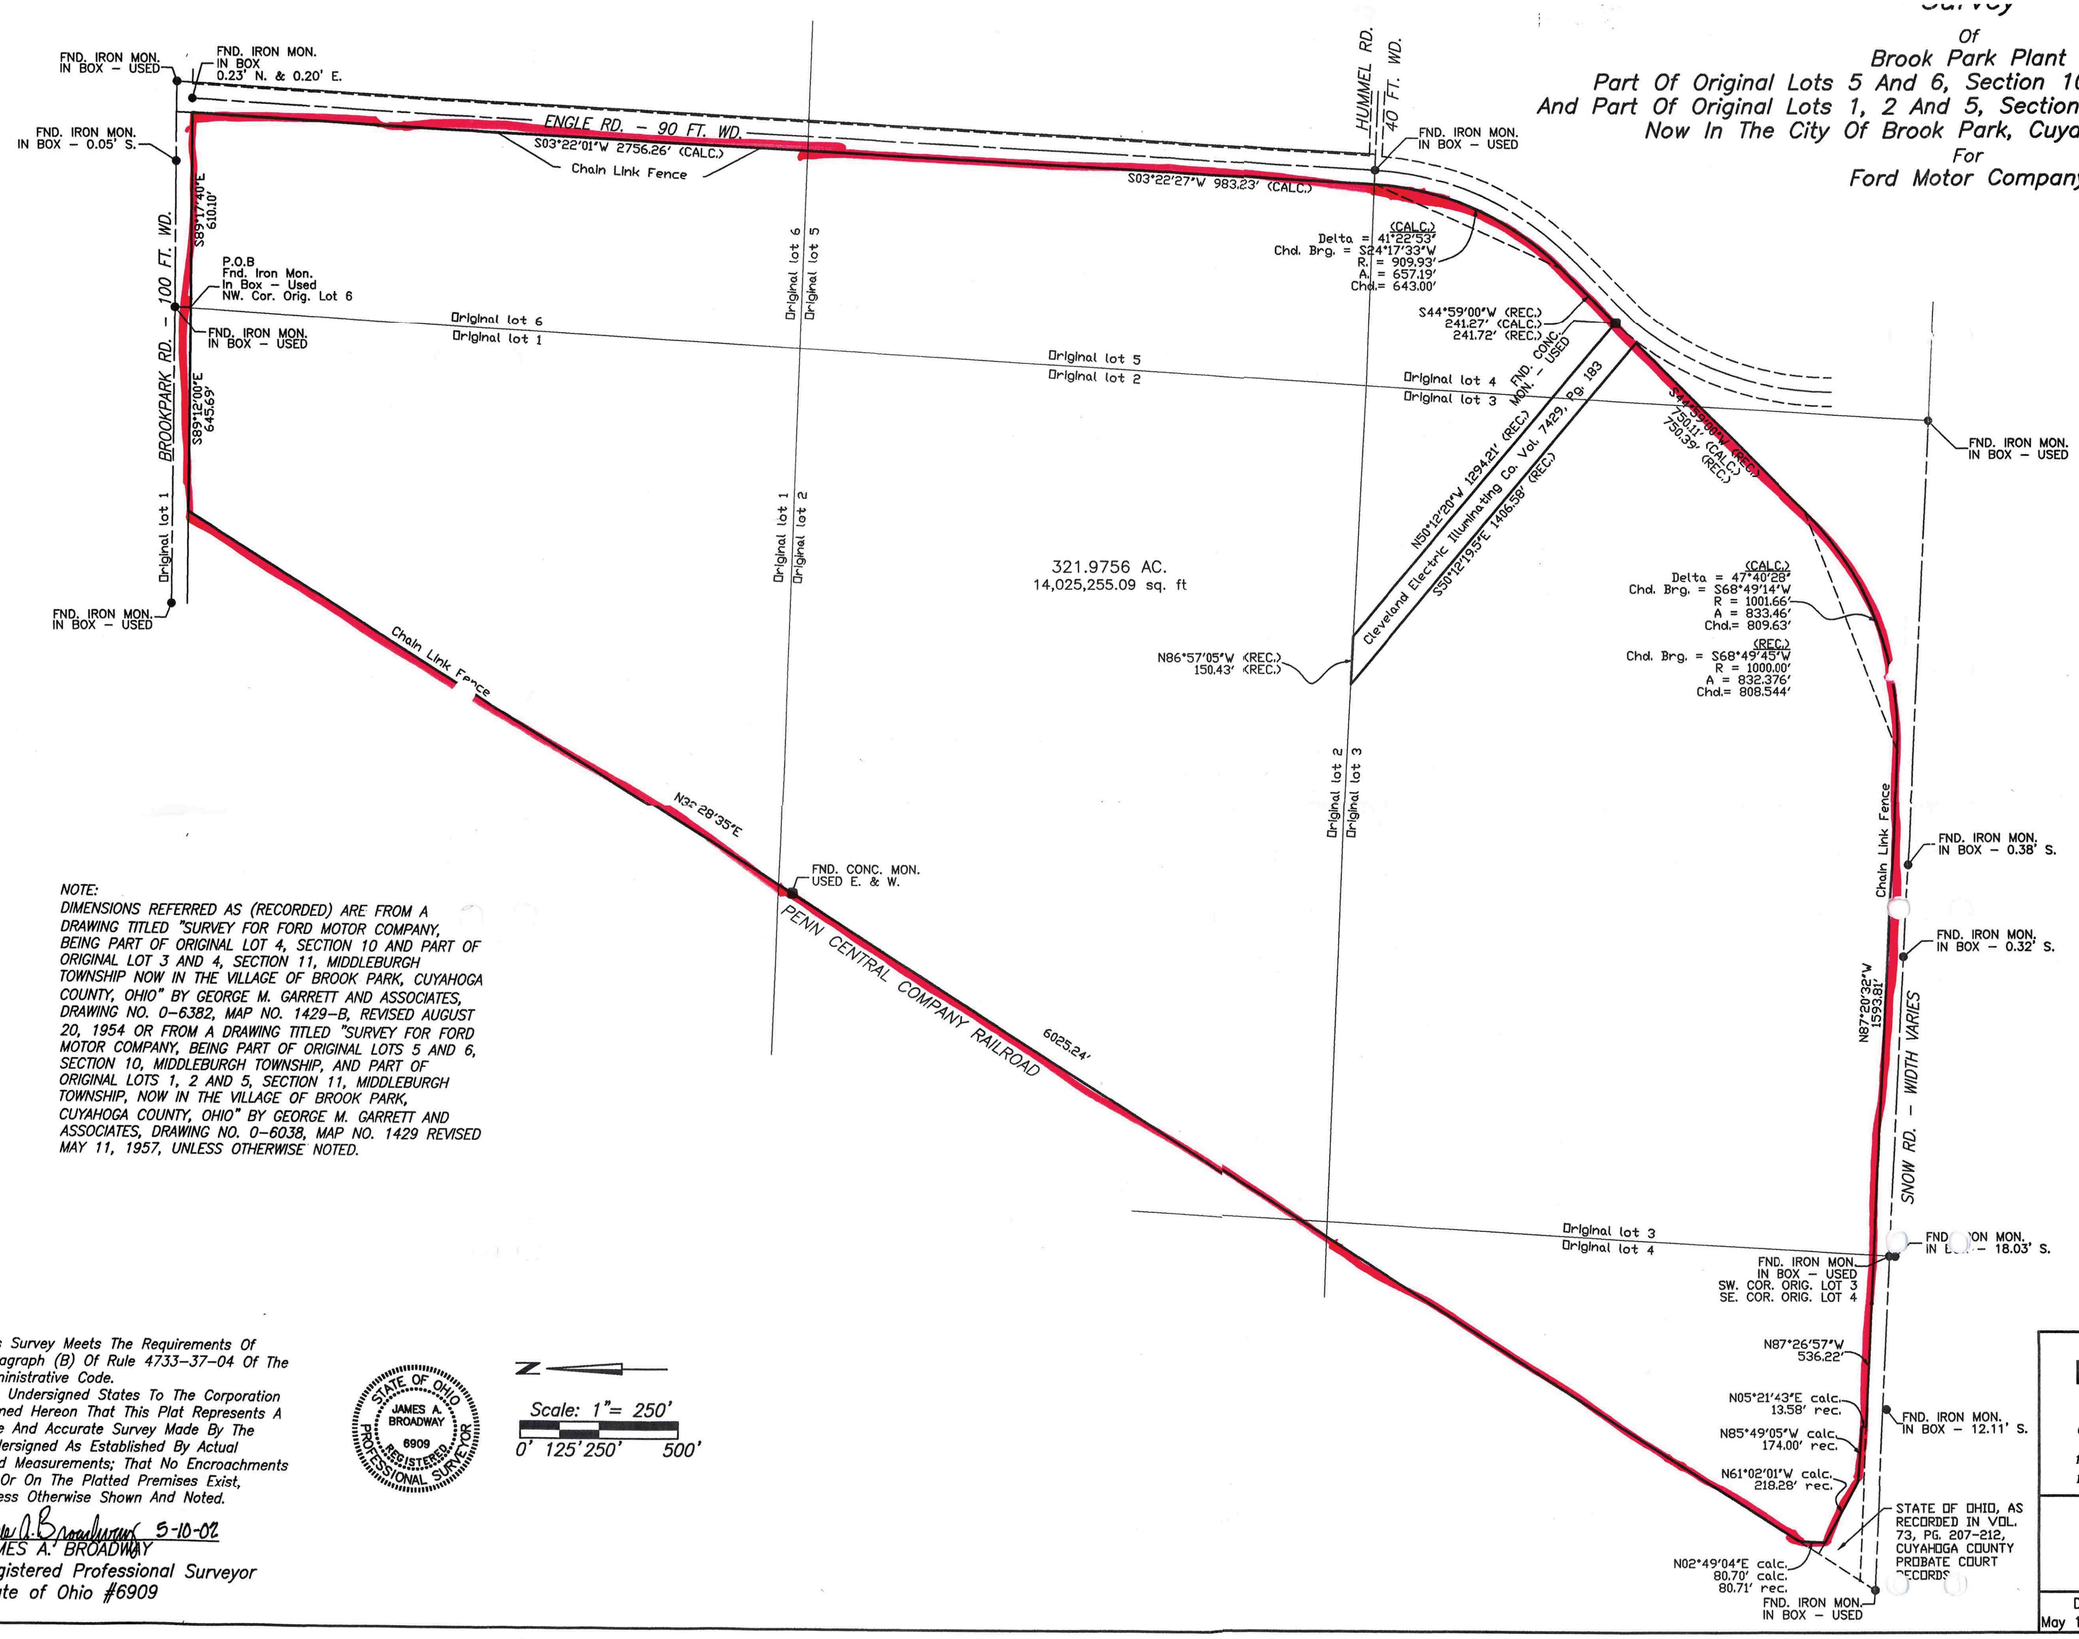

NOTE:
DIMENSIONS REFERRED AS (RECORDED) ARE FROM A DRAWING TITLED "SURVEY FOR FORD MOTOR COMPANY, BEING PART OF ORIGINAL LOT 4, SECTION 10 AND PART OF ORIGINAL LOT 3 AND 4, SECTION 11, MIDDLEBURGH TOWNSHIP NOW IN THE VILLAGE OF BROOK PARK, CUYAHOGA COUNTY, OHIO" BY GEORGE M. GARRETT AND ASSOCIATES, DRAWING NO. 0–6382, MAP NO. 1429–B, REVISED AUGUST 20, 1954 OR FROM A DRAWING TITLED "SURVEY FOR FORD MOTOR COMPANY, BEING PART OF ORIGINAL LOTS 5 AND 6, SECTION 10, MIDDLEBURGH TOWNSHIP, AND PART OF ORIGINAL LOTS 1, 2 AND 5, SECTION 11, MIDDLEBURGH TOWNSHIP, NOW IN THE VILLAGE OF BROOK PARK, CUYAHOGA COUNTY, OHIO" BY GEORGE M. GARRETT AND ASSOCIATES, DRAWING NO. 0–6038, MAP NO. 1429 REVISED MAY 11, 1957, UNLESS OTHERWISE NOTED.

This Survey Meets The Requirements Of Paragraph (B) Of Rule 4733–37–04 Of The Administrative Code.
The Undersigned States To The Corporation Named Hereon That This Plat Represents A True And Accurate Survey Made By The Undersigned As Established By Actual Field Measurements; That No Encroachments By Or On The Platted Premises Exist, Unless Otherwise Shown And Noted.

James A. Broadway 5-10-02
JAMES A. BROADWAY
Registered Professional Surveyor
State of Ohio #6909

STATE OF OHIO · JAMES A. BROADWAY · 6909 · REGISTERED PROFESSIONAL SURVEYOR

N

Scale: 1"= 250'
0' 125' 250' 500'

The Mannik & Smith Group, Inc.
Civil Engineering, Surveying and Environmental Consulting
15300 Rotunda Drive, Suite 306 Telephone: (313) 271-2223
Dearborn, Michigan 48120 www.manniksmithgroup.com

Ford Motor Company
Survey Of Brook Park Plant

DATE	DRAWN BY		PROJECT
May 10, 2002	S.J.L.		

W121.