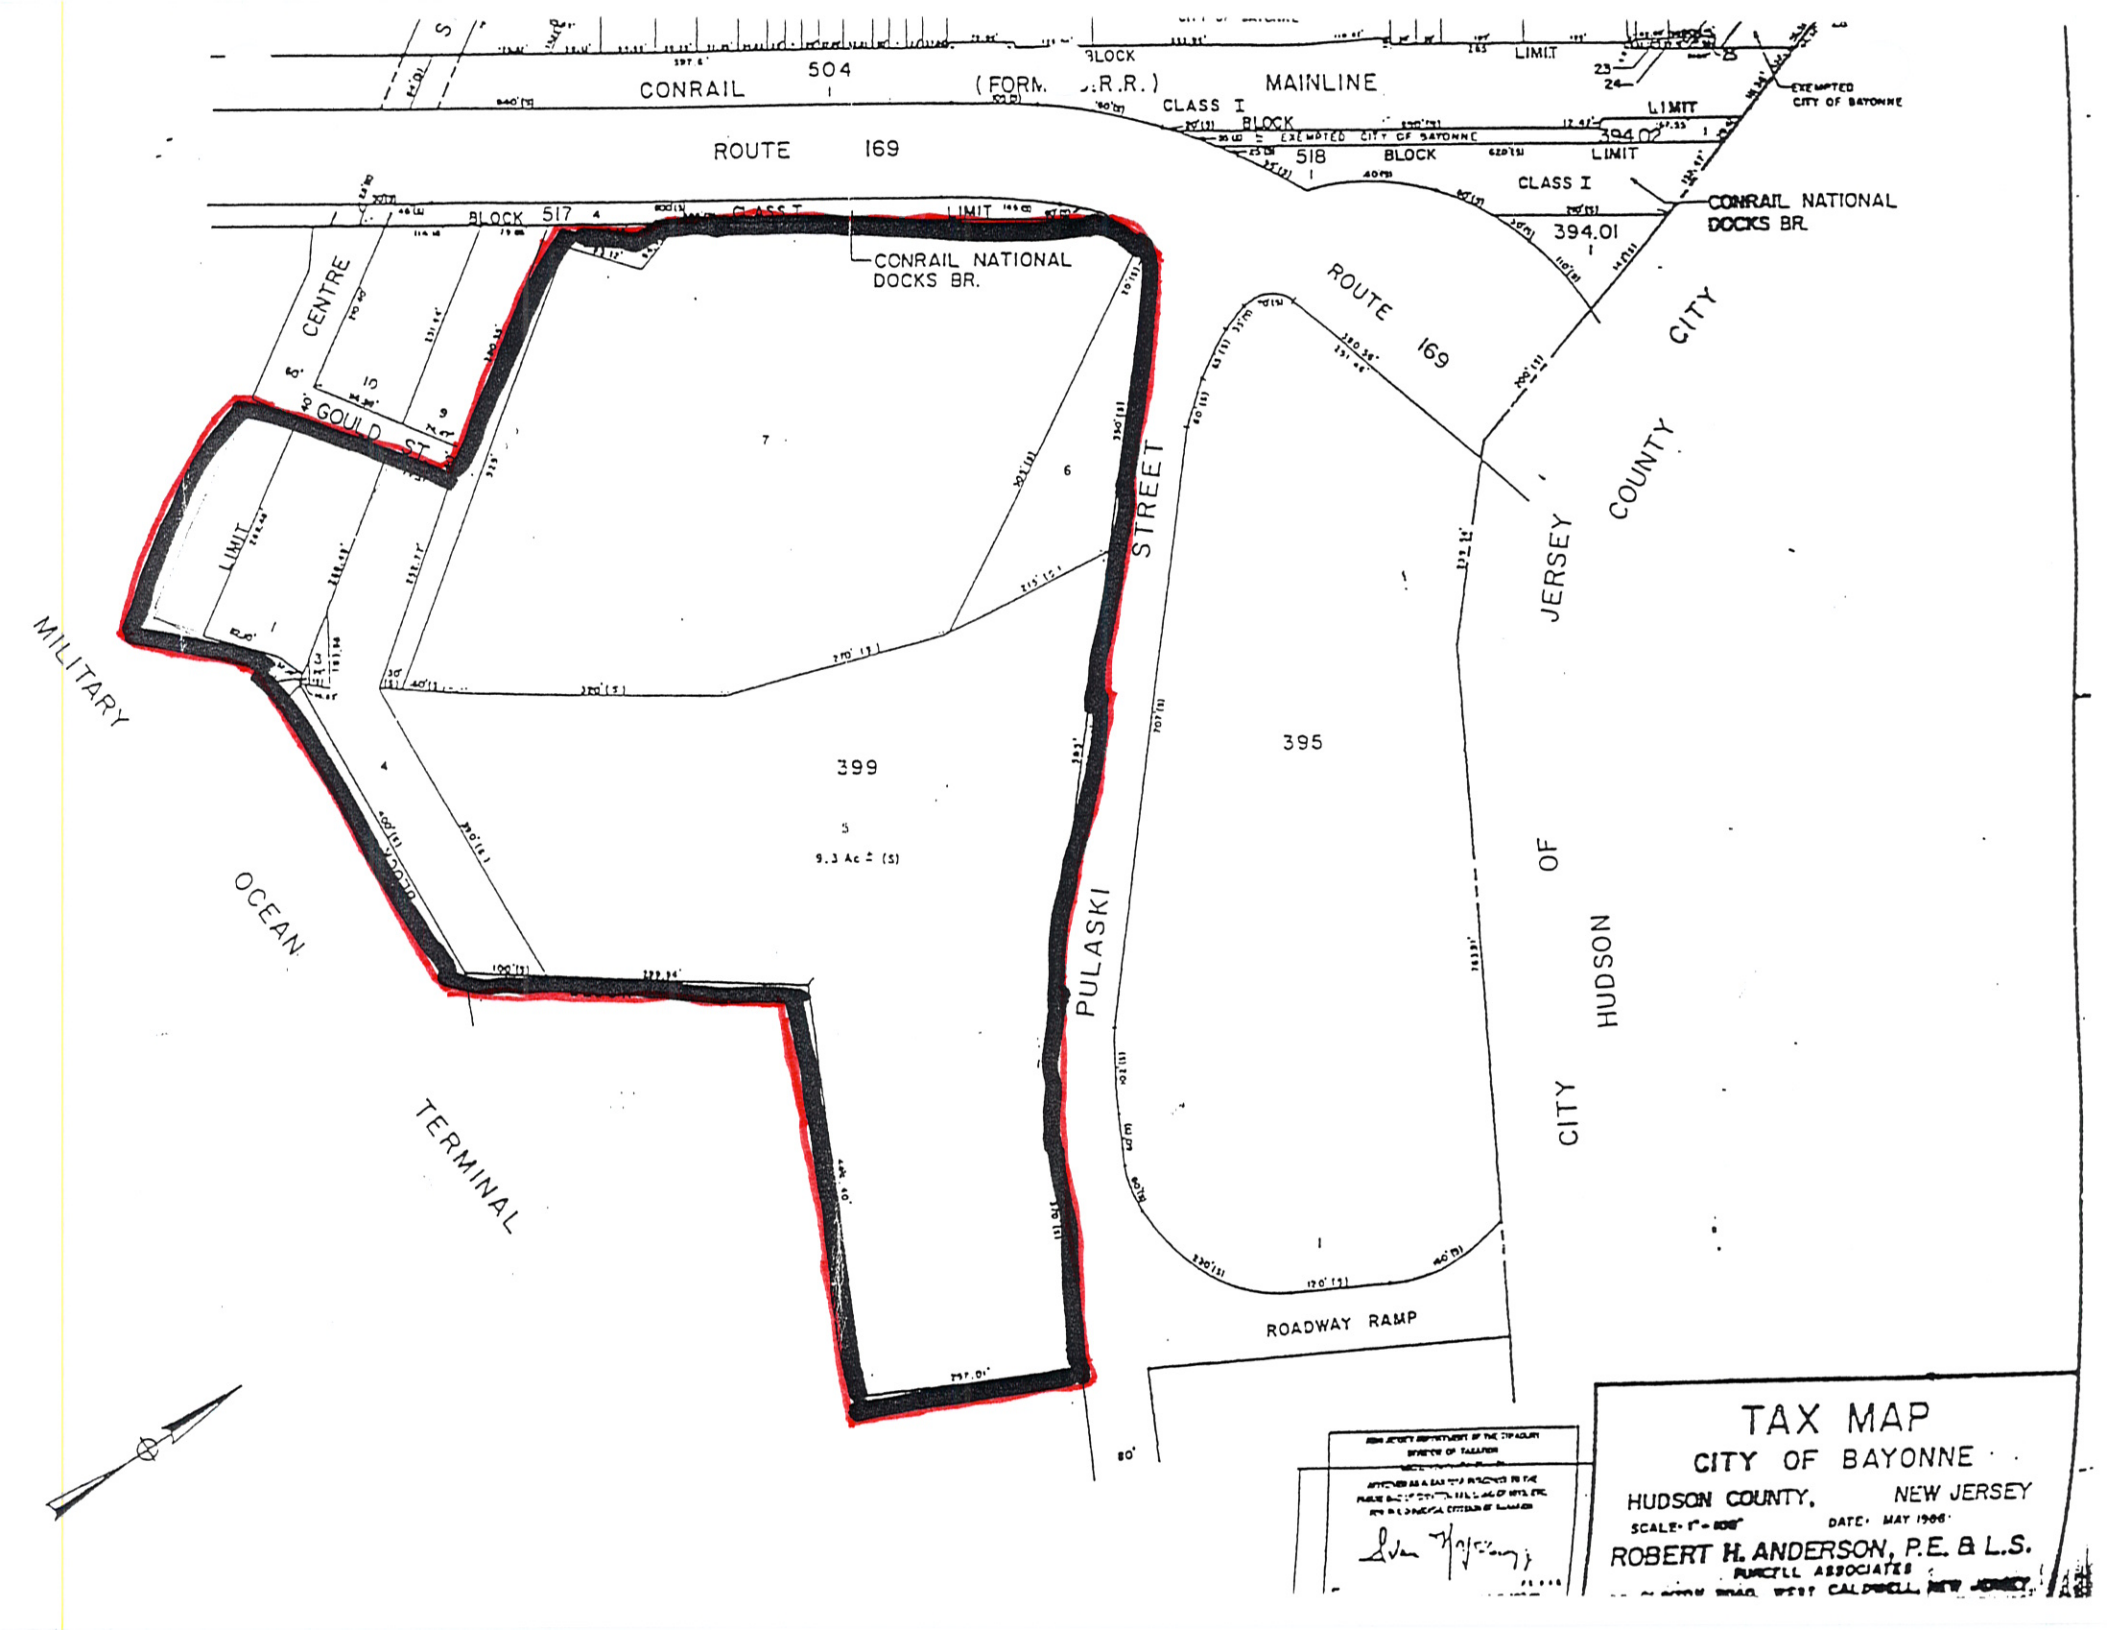
CONRAIL
504
(FORM. C.R.R.)
MAINLINE
CLASS I
BLOCK
LIMIT
EXEMPTED CITY OF BAYONNE
ROUTE 169
518
394.01
CONRAIL NATIONAL DOCKS BR.
BLOCK 517
CENTRE
GOULD ST.
399
9.3 Ac ± (S)
395
PULASKI STREET
JERSEY CITY
COUNTY OF HUDSON
MILITARY
OCEAN
TERMINAL
ROADWAY RAMP
TAX MAP
CITY OF BAYONNE
HUDSON COUNTY, NEW JERSEY
SCALE: 1" = 200'
DATE: MAY 1966
ROBERT H. ANDERSON, P.E. & L.S.
PURCELL ASSOCIATES