# EXHIBIT 1

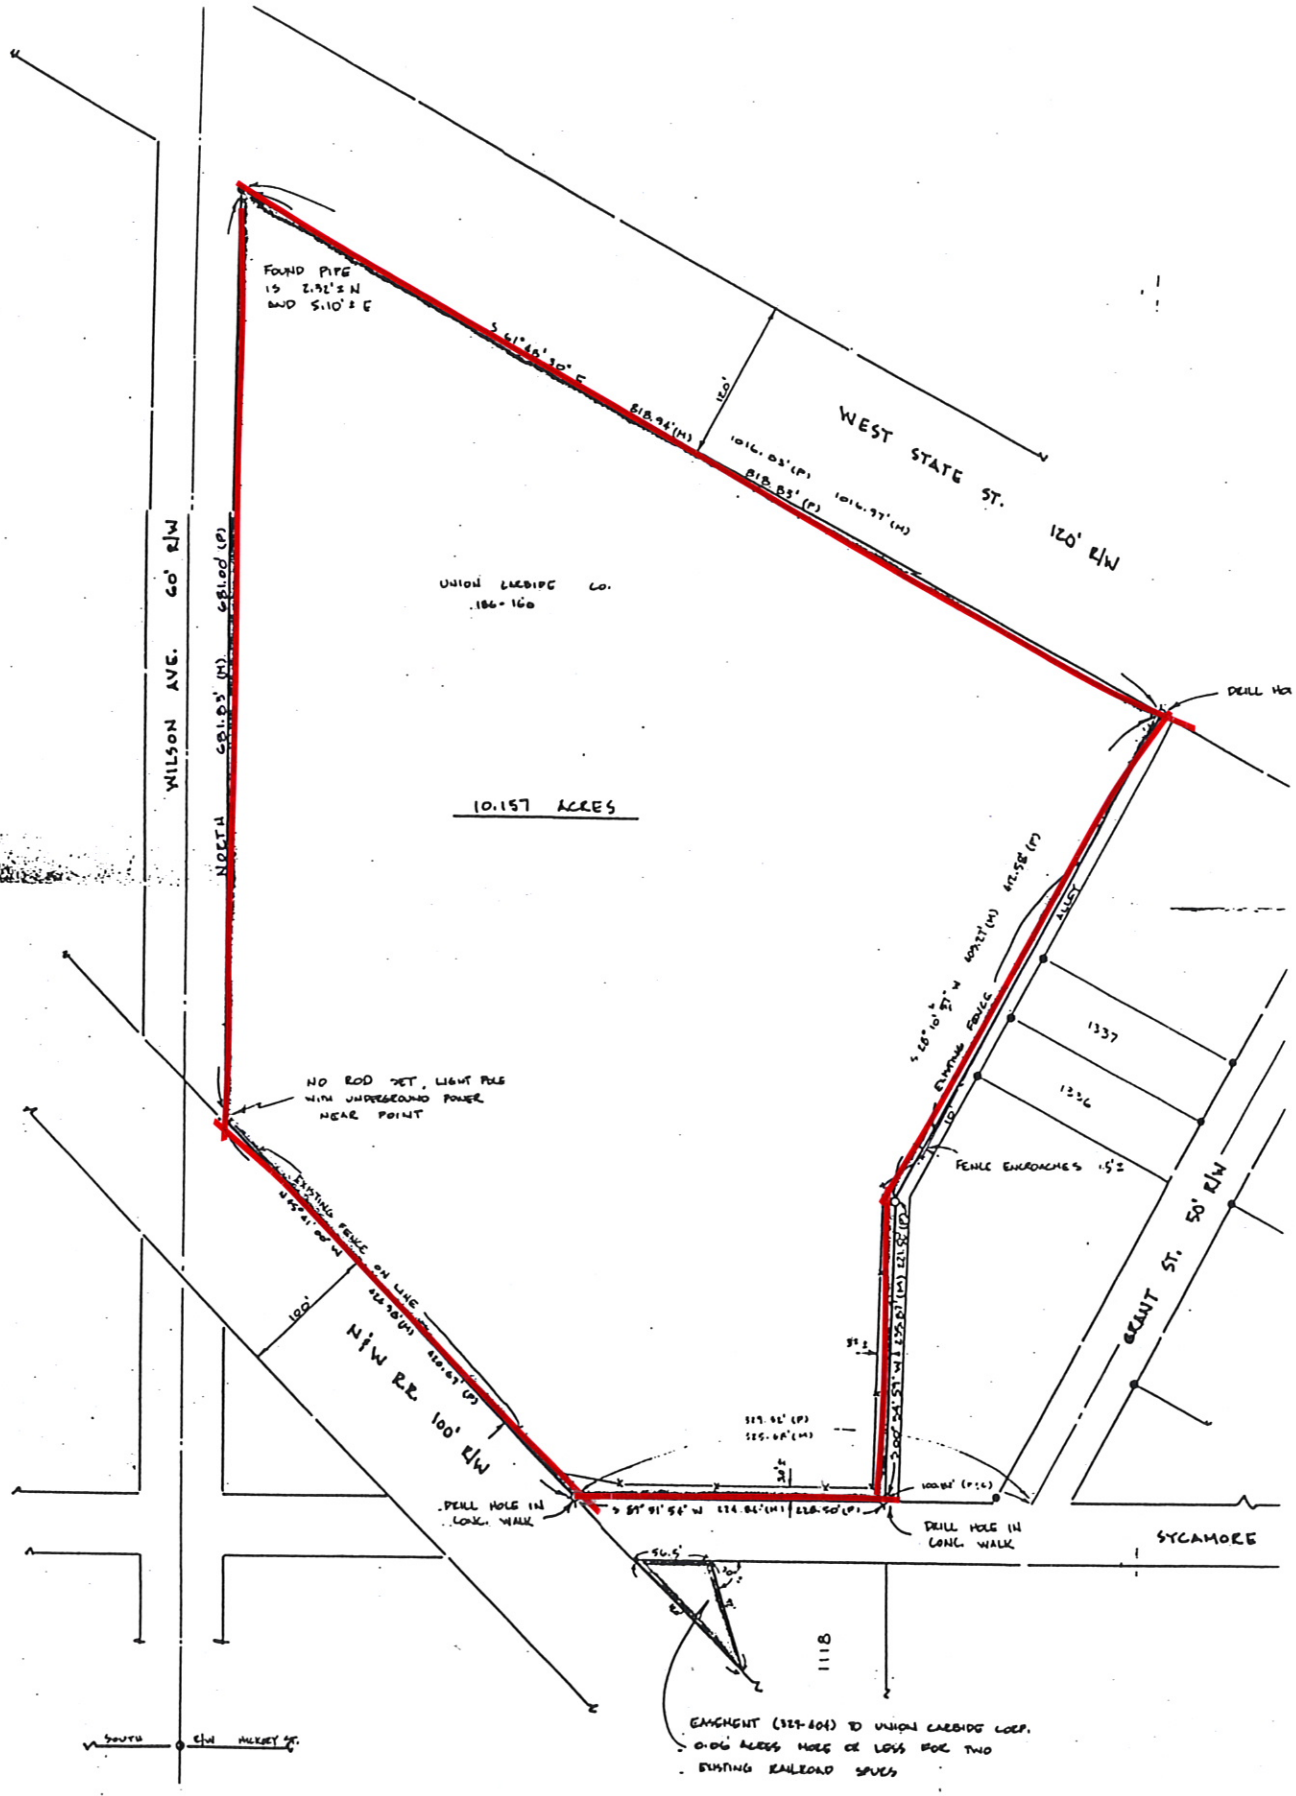

FOUND PIPE IS 2.32'± N AND 5.10'± E
WEST STATE ST. 120' R/W
120'
818.94'(M)
1016.03'(P)
818.83'(P)
1016.97'(M)
UNION CARBIDE CO.
186-160
WILSON AVE. 60' R/W
NORTH 681.83'(M) 681.00'(P)
10.157 ACRES
DRILL HO
EXISTING FENCE
ALLEY
1337
1336
FENCE ENCROACHES 1.5'±
NO ROD SET, LIGHT POLE WITH UNDERGROUND POWER NEAR POINT
EXISTING FENCE ON LINE
N&W RR 100' R/W
100'
GRANT ST. 50' R/W
DRILL HOLE IN CONC. WALK
DRILL HOLE IN CONC. WALK
SYCAMORE
1118
EASEMENT (329-404) TO UNION CARBIDE CORP. 0.06 ACRES MORE OR LESS FOR TWO EXISTING RAILROAD SPURS
SOUTH R/W HICKORY ST.