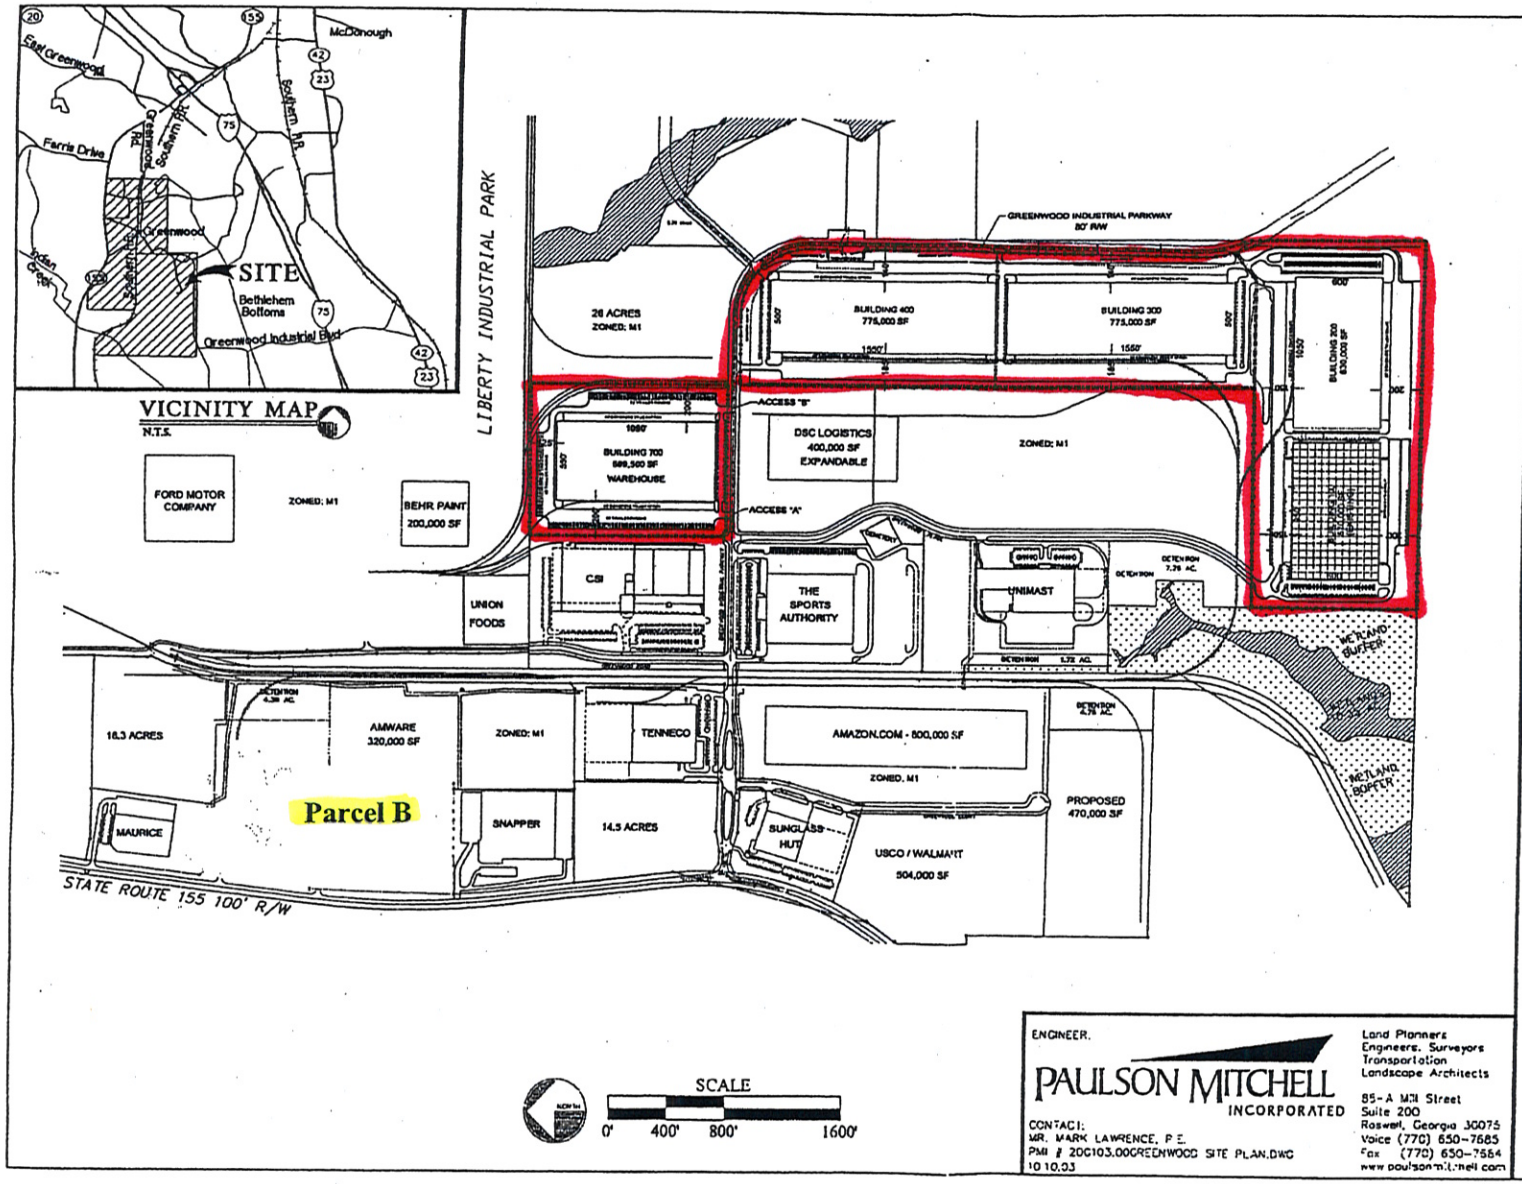

ProLogis Park Greenwood

McDonough
Georgia

SITE PLAN

SITE DATA:

BUILDING 100 (EXISTING)	±570,000S.F.
SITE AREA	±32.61 Acres
PARKING REQUIRED	±250 Cars
PARKING PROVIDED	±323 Cars
IMPERVIOUS AREA	±22.52 Acres
BUILDING 200	±630,000 S.F.
SITE AREA	±34.65 Acres
PARKING REQUIRED	±279 Cars
PARKING PROVIDED	±320 Cars
IMPERVIOUS AREA	±25.91 Acres
BUILDING 300	±775,000 S.F.
SITE AREA	±37.48 Acres
PARKING	±176 Cars
IMPERVIOUS AREA	±176 Cars
	±31.93 Acres
BUILDING 400	±775,000 S.F.
SITE AREA	±37.07 Acres
PARKING REQUIRED	±170 Cars
PARKING PROVIDED	±170 Cars
IMPERVIOUS AREA	±30.11 Acres
BUILDING 700	±599,500 S.F.
SITE AREA	±32.77 Acres
PARKING REQUIRED	±126 Cars
PARKING PROVIDED	±126 Cars
IMPERVIOUS AREA	±26.22 Acres

ARCHITECT:
RANDALL PAULSON ARCHITECTS
MR. JOE ADAMS
(770) 650-7558

ProLogis®
The Global Distribution Solution

DEVELOPMENT SERVICES INCORPORATED
MR. JIM WILSON
2791 Peterson Place
Norcross, Georgia 30071
Telephone (770) 246-6600
Facsimile (770) 246-6601

25 JUNE 2003 2000169.00

Parcel A
Tract 13, Tract 14, Remainder and Lot 17
Totaling 175.75 acres

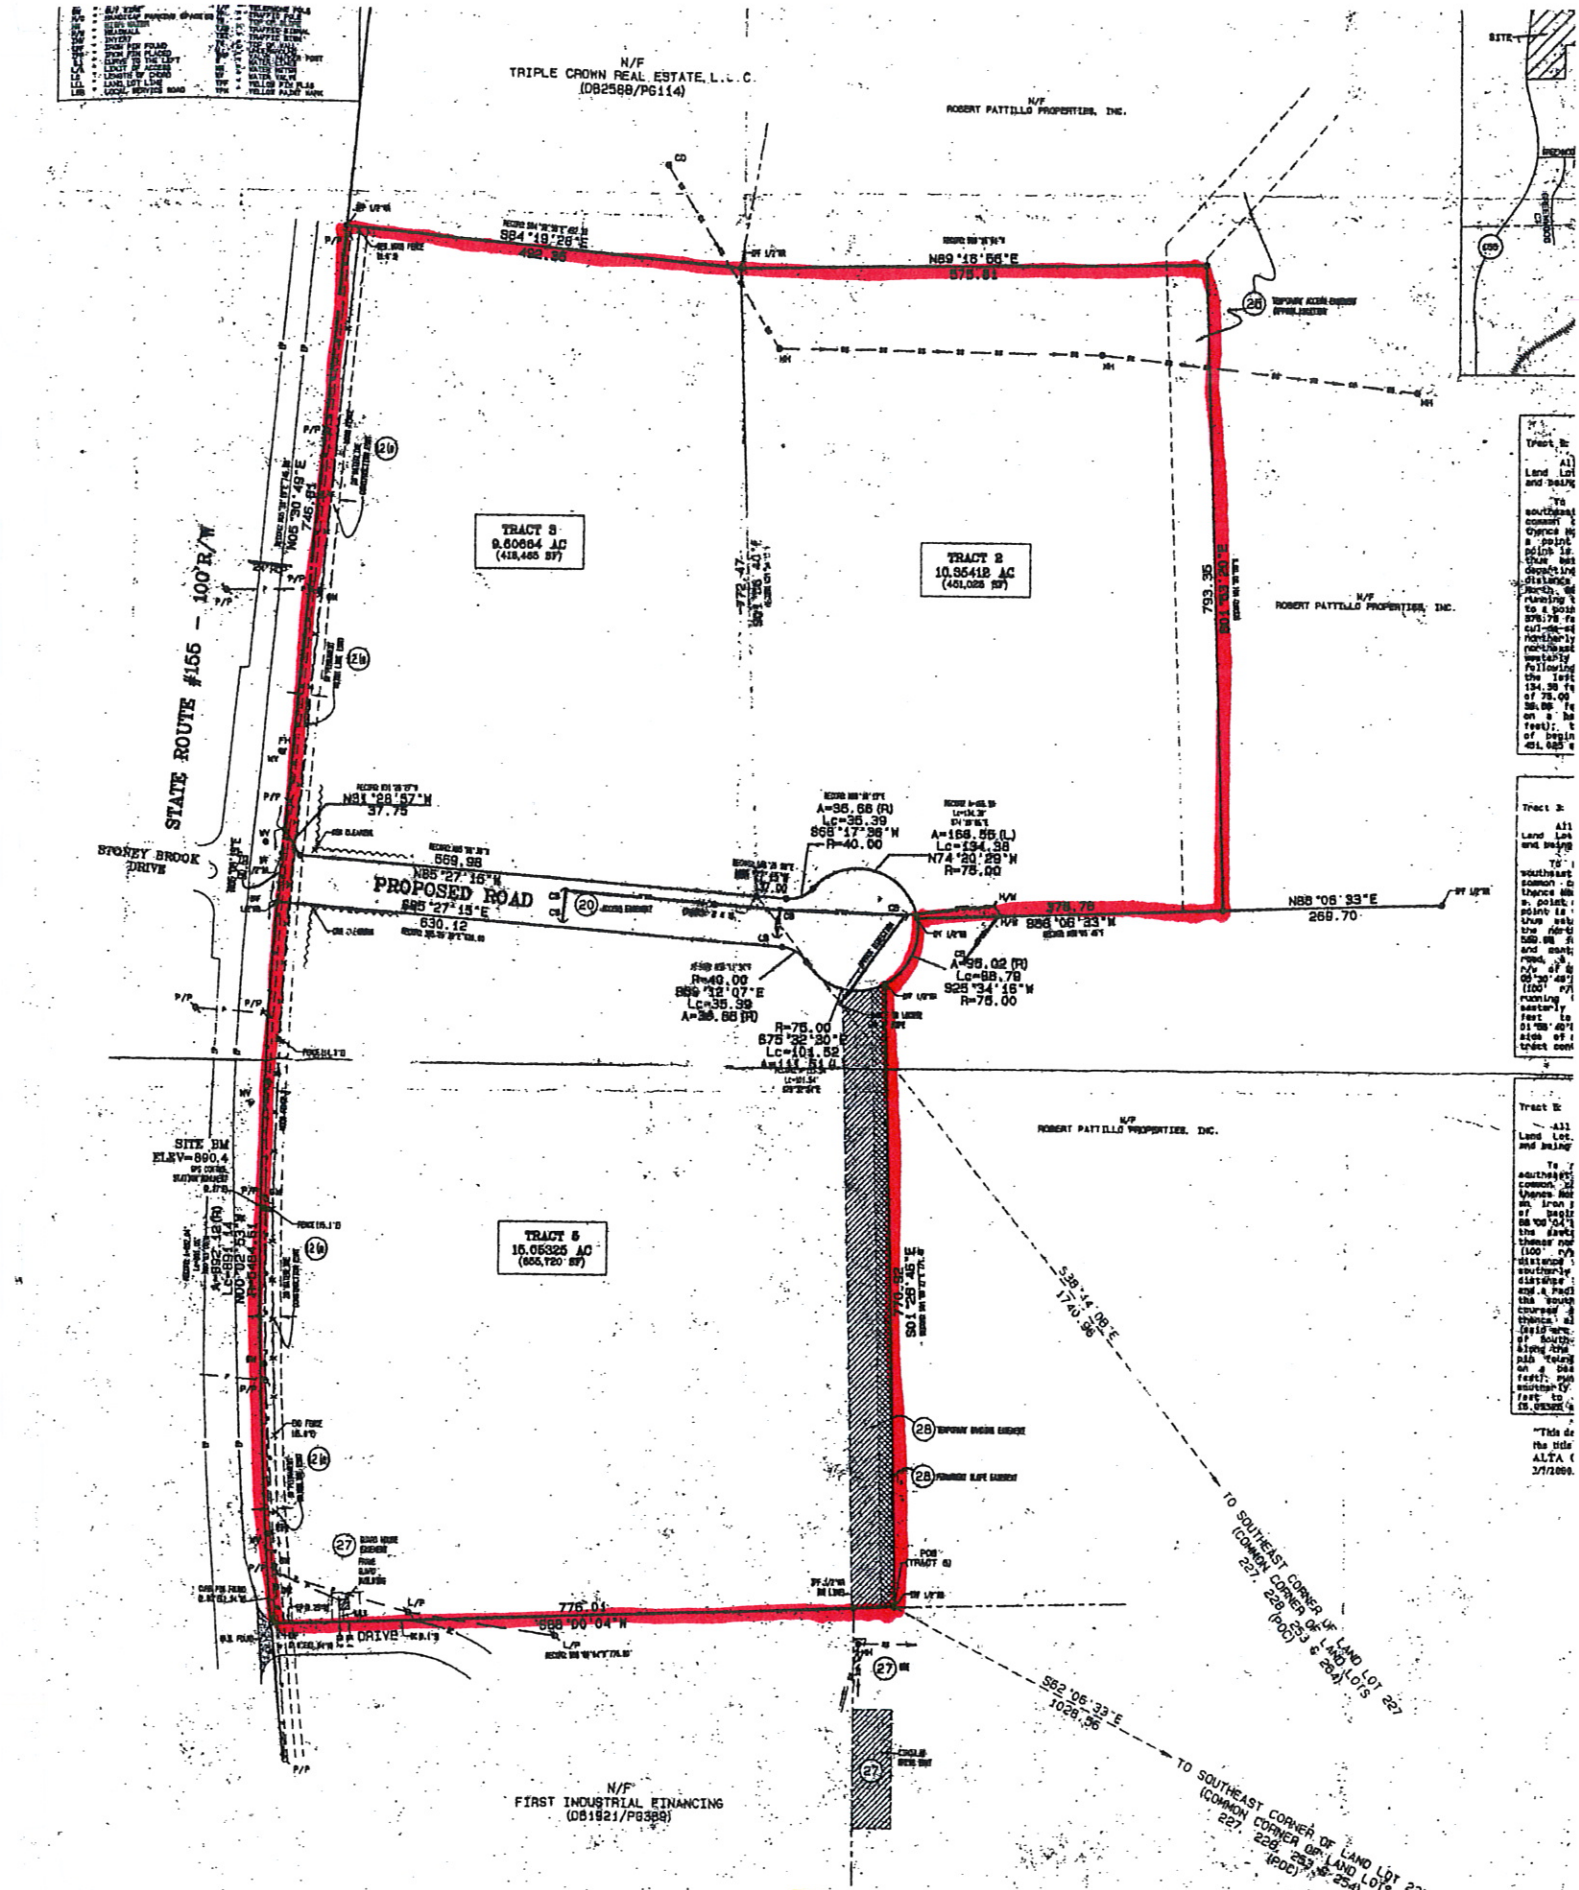

Parcel B

Tracts 2, 3 and 5

Totaling 35.00 acres