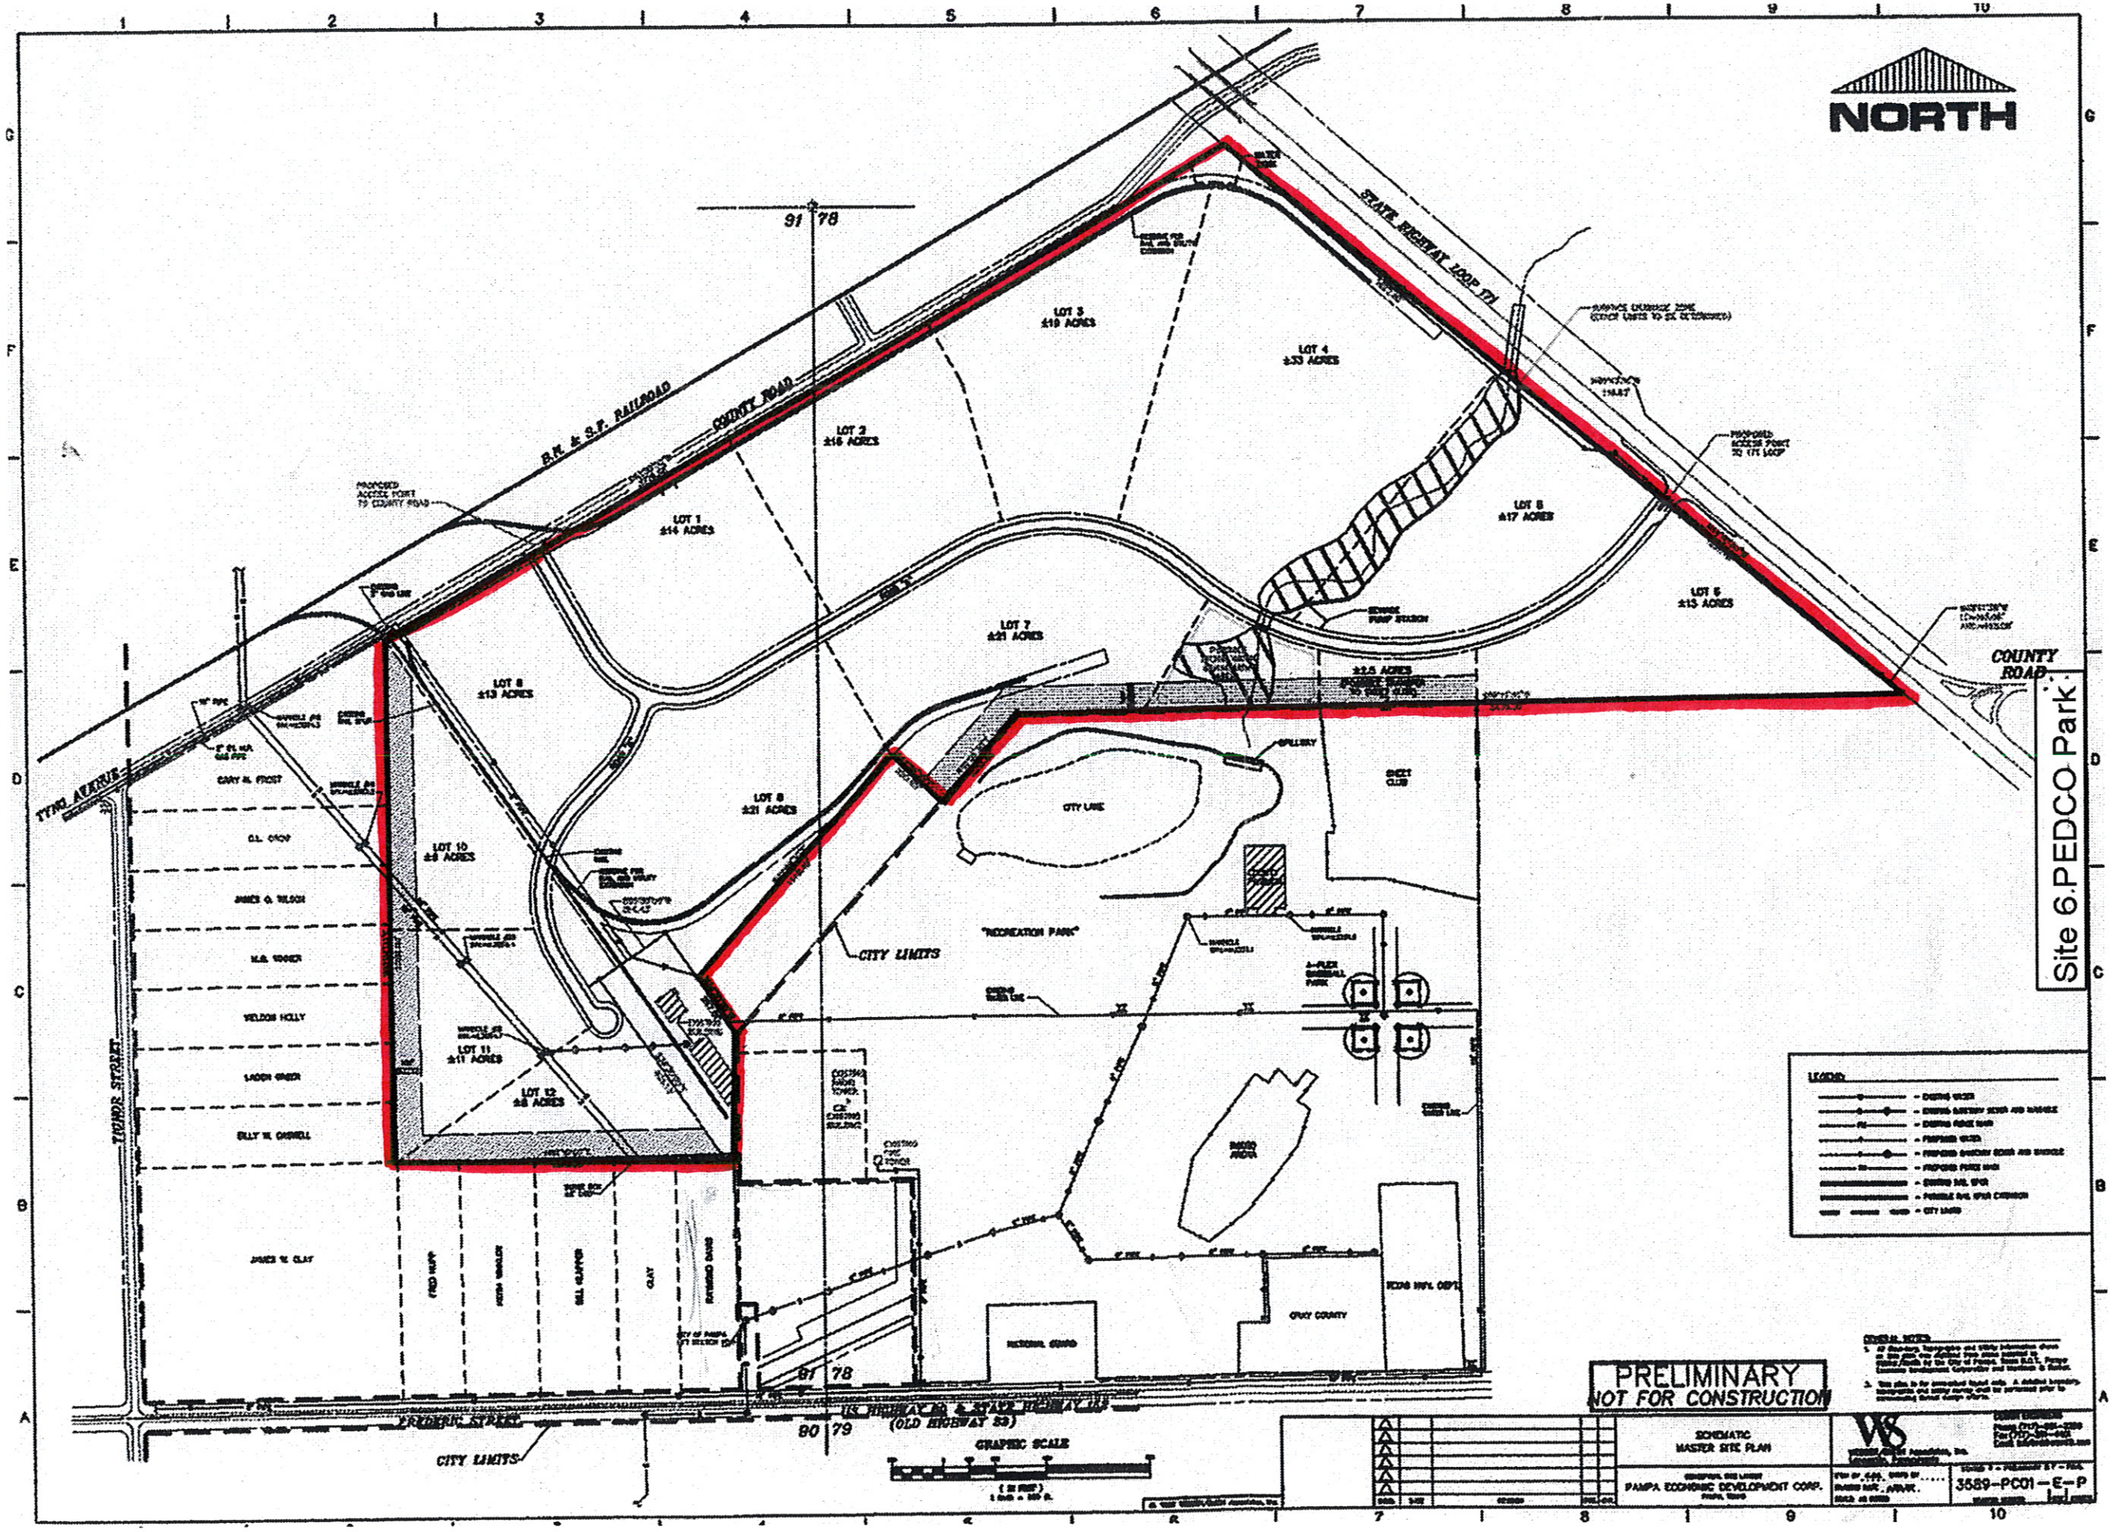
NORTH
Site 6.PEDCO Park
STATE HIGHWAY LOOP 171
B.N. & S.F. RAILROAD
COUNTY ROAD
TYNG AVENUE
TIMMOR STREET
FREDERIC STREET
US HIGHWAY 60 & STATE HIGHWAY 152
(OLD HIGHWAY 33)
CITY LIMITS
"RECREATION PARK"
CITY LANE
SHEET CLUB
GRAY COUNTY
LOT 1 ±14 ACRES
LOT 2 ±16 ACRES
LOT 3 ±19 ACRES
LOT 4 ±33 ACRES
LOT 5 ±17 ACRES
LOT 6 ±13 ACRES
LOT 7 ±21 ACRES
LOT 8 ±13 ACRES
LOT 9 ±21 ACRES
LOT 10 ±9 ACRES
LOT 11 ±11 ACRES
LOT 12 ±8 ACRES
GRAPHIC SCALE
LEGEND
PRELIMINARY
NOT FOR CONSTRUCTION
SCHEMATIC
MASTER SITE PLAN
PAMPA ECONOMIC DEVELOPMENT CORP.
3589-PC01-E-P