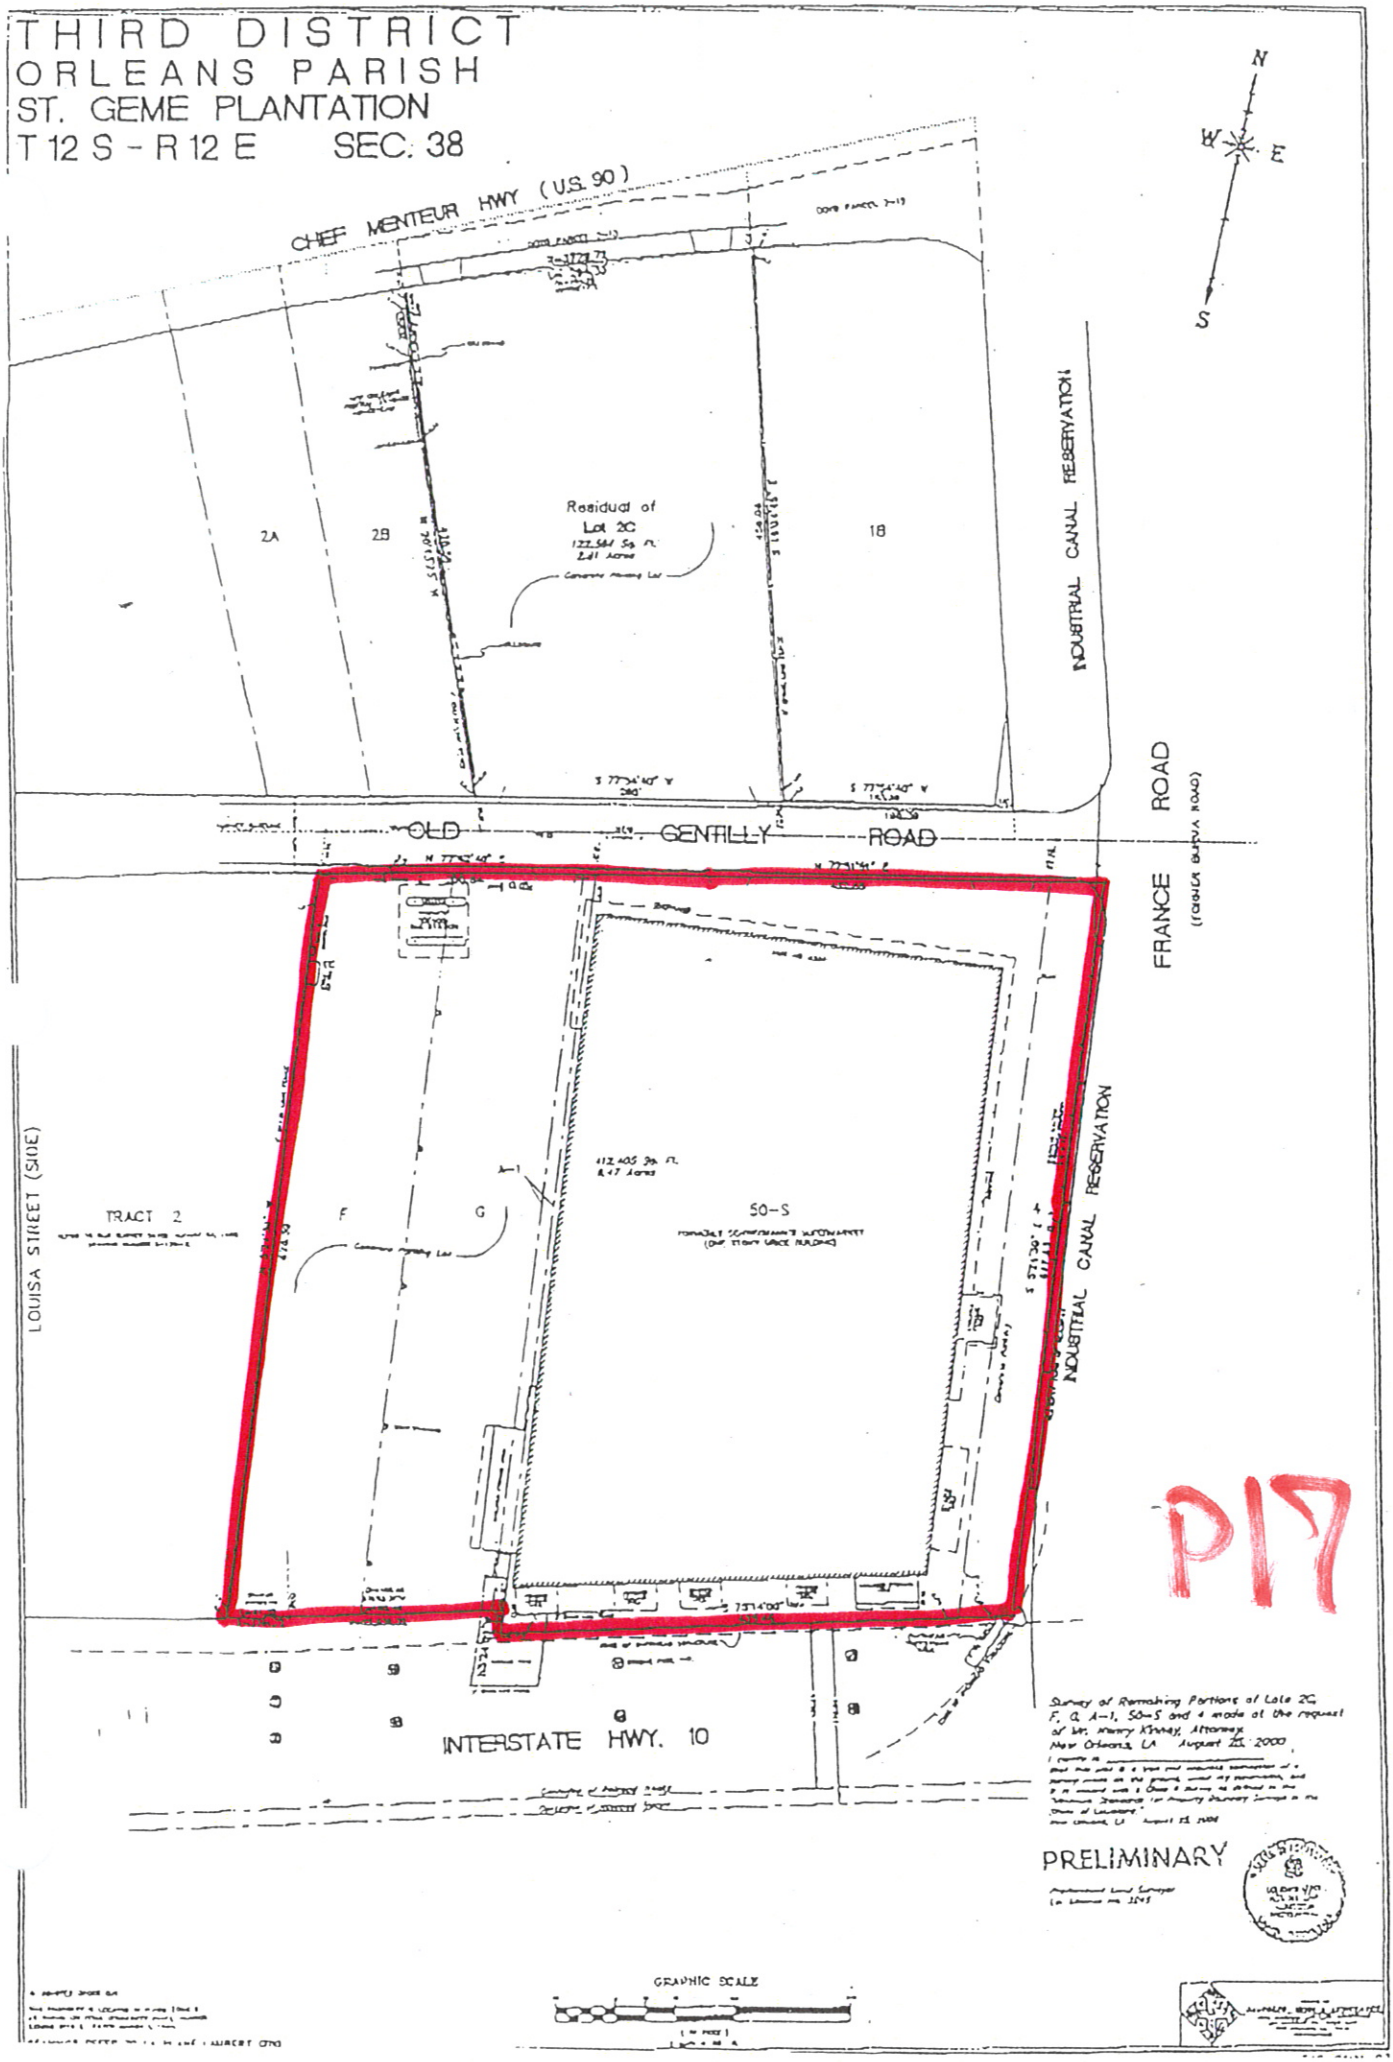
THIRD DISTRICT
ORLEANS PARISH
ST. GEME PLANTATION
T 12 S - R 12 E SEC. 38
CHEF MENTEUR HWY (U.S. 90)
N
W
E
S
2A
2B
Residual of Lot 2C
1B
INDUSTRIAL CANAL RESERVATION
OLD GENTILLY ROAD
FRANCE ROAD
(FORMER BUFOVA ROAD)
LOUISA STREET (SIDE)
TRACT 2
F
G
50-S
INDUSTRIAL CANAL RESERVATION
INTERSTATE HWY. 10
Survey of Remaining Portions of Lots 2C, F, G, A-1, 50-S and 4 made at the request of Mr. Henry Kinney, Attorney
New Orleans, LA August 25, 2000
PRELIMINARY
GRAPHIC SCALE
P17