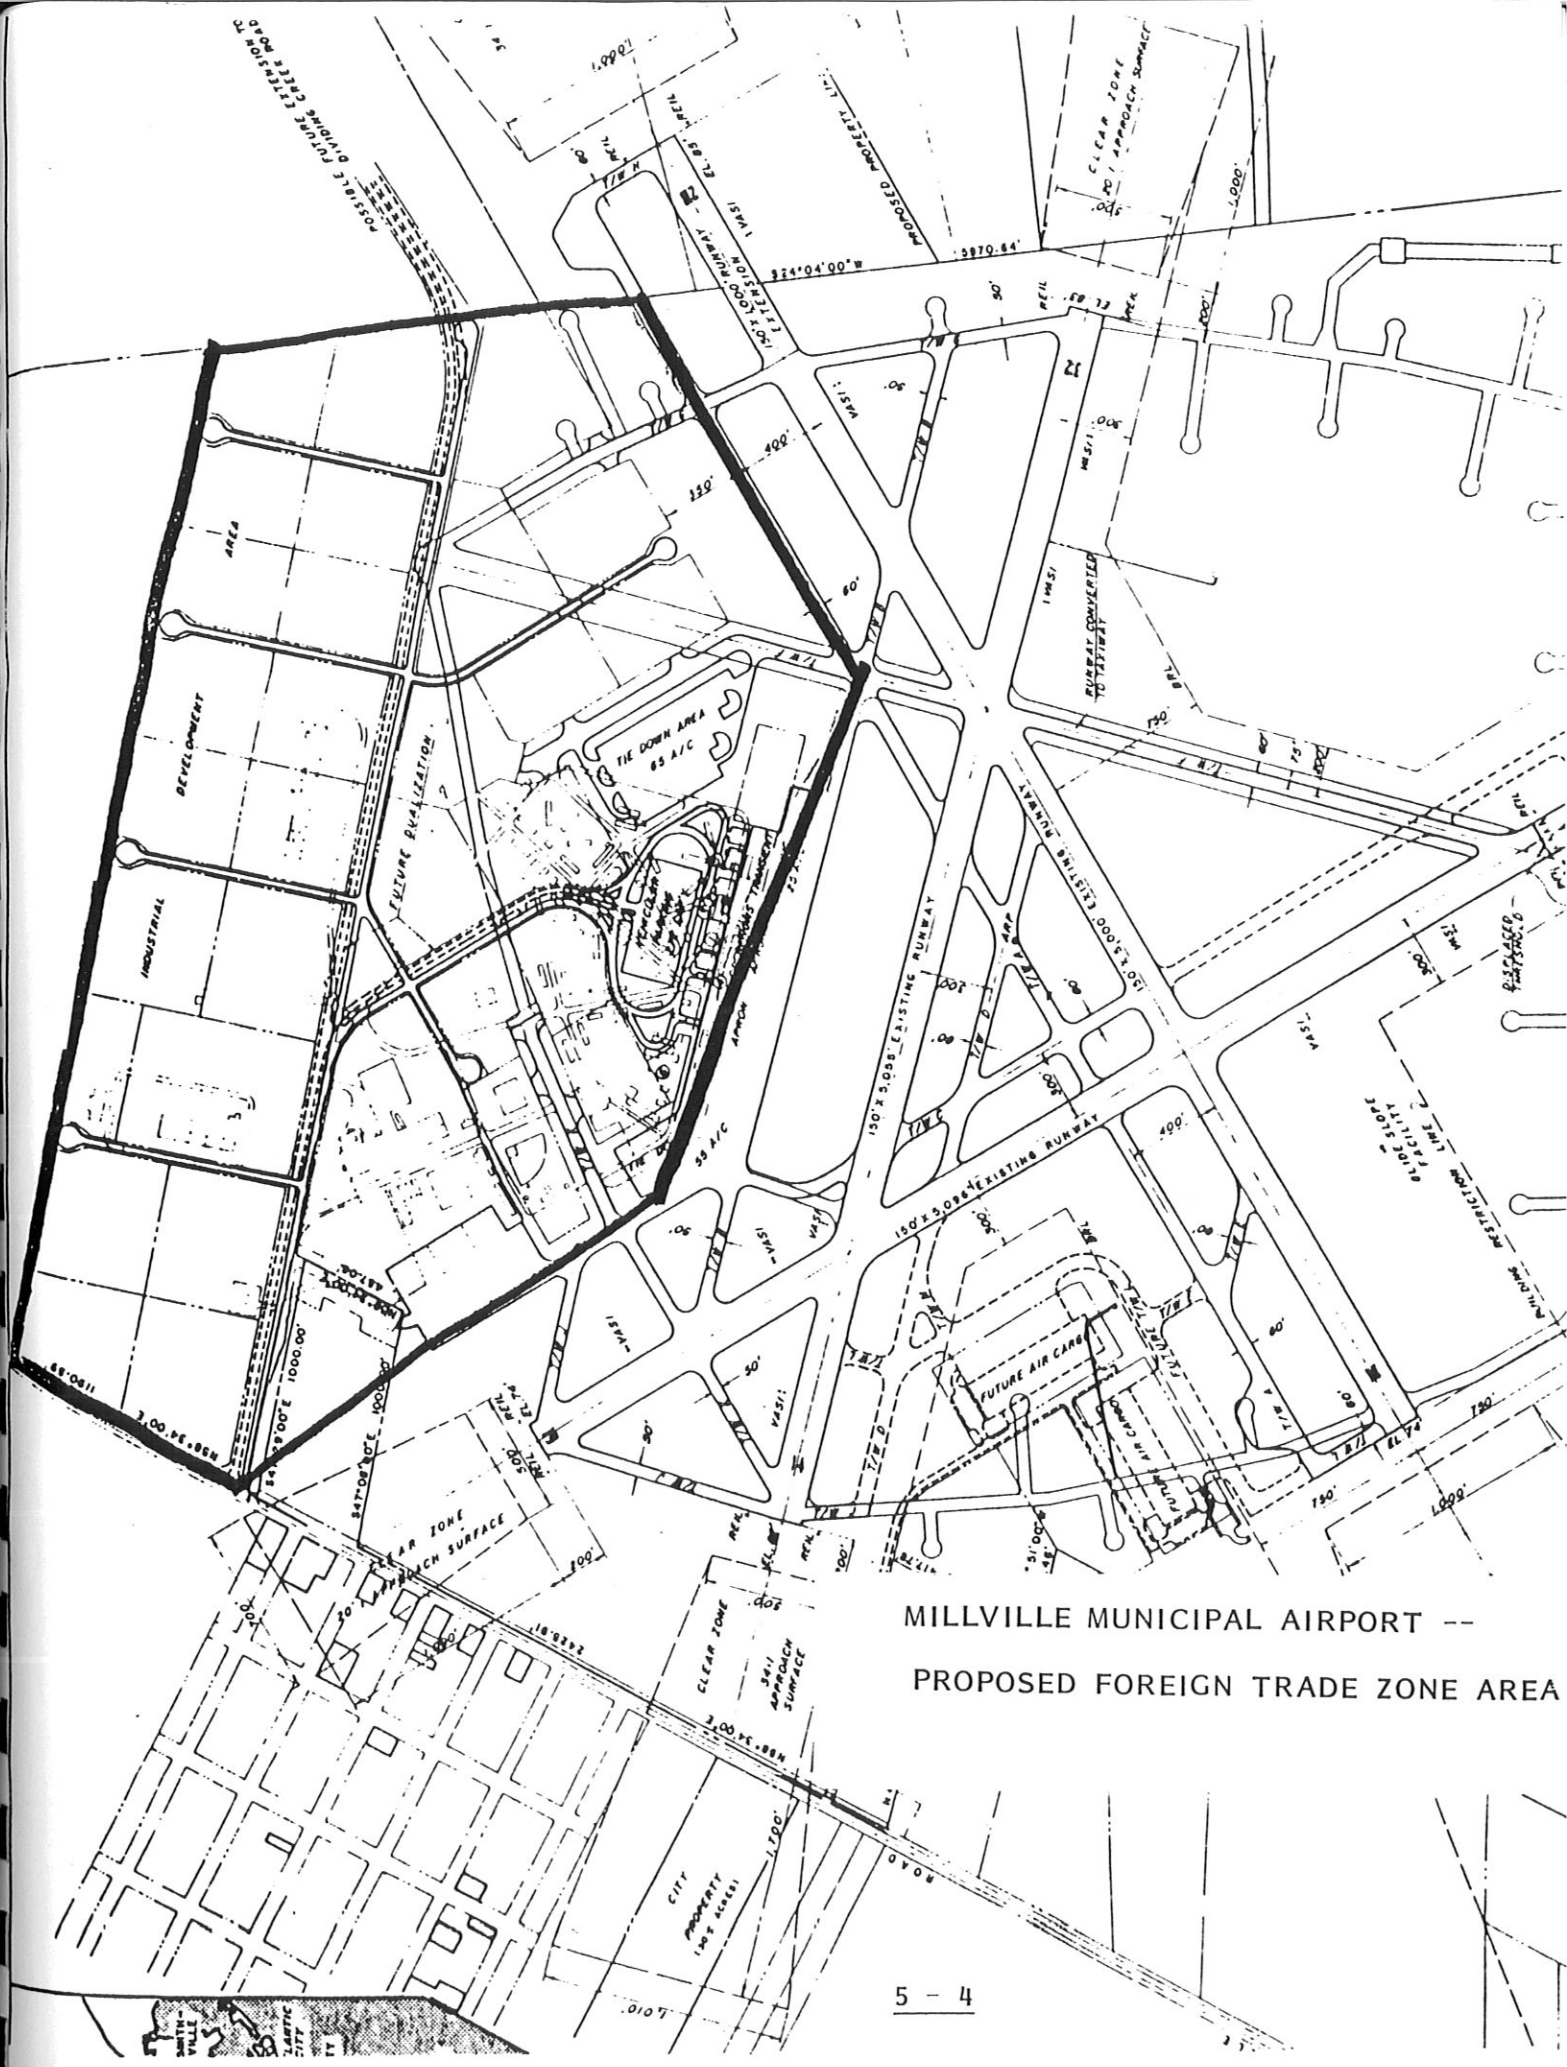

MILLVILLE MUNICIPAL AIRPORT --

PROPOSED FOREIGN TRADE ZONE AREA