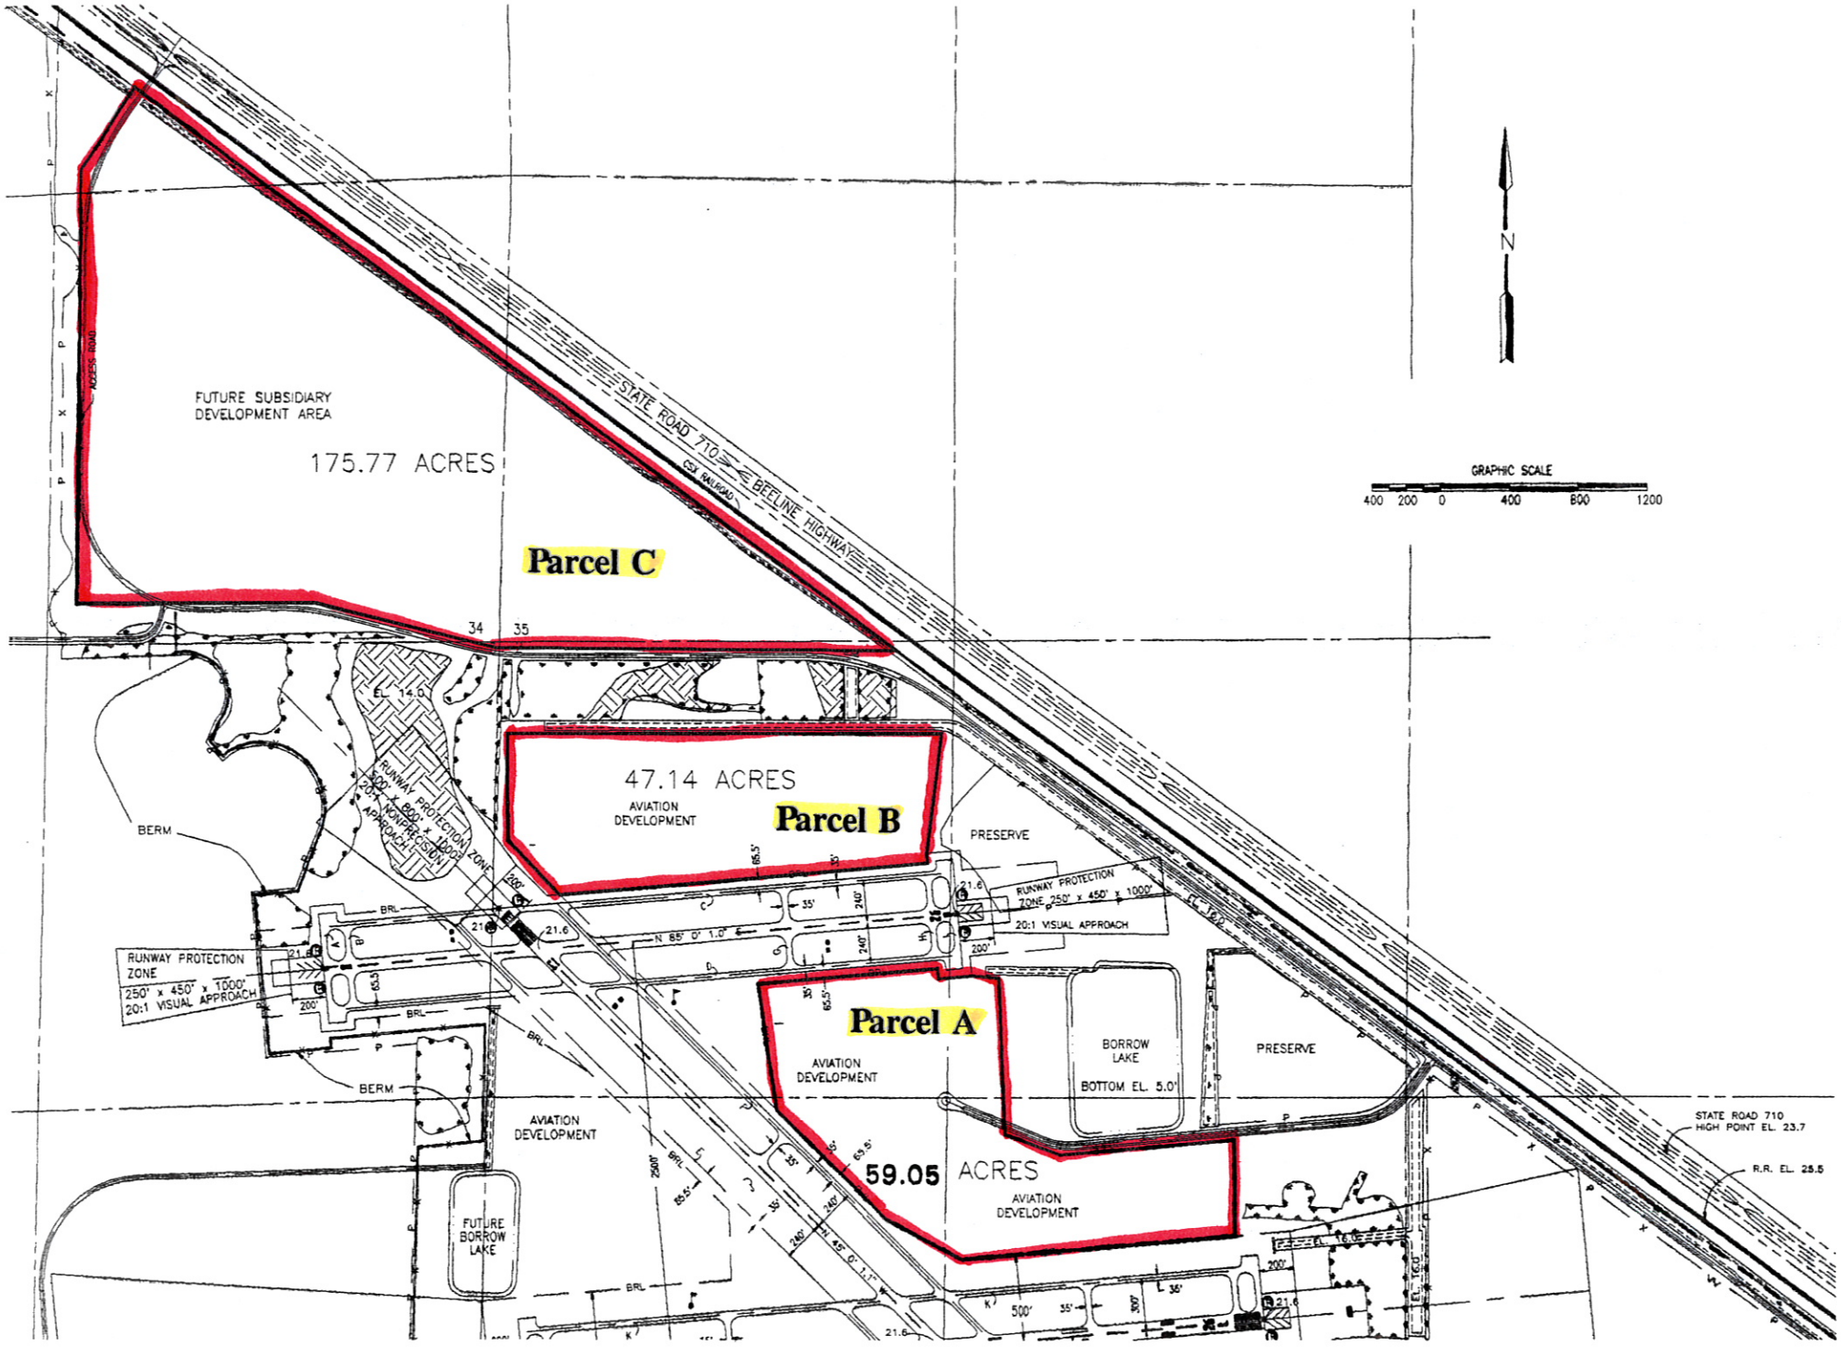
FUTURE SUBSIDIARY DEVELOPMENT AREA
175.77 ACRES
Parcel C
STATE ROAD 710 BEELINE HIGHWAY
CSX RAILROAD
ACCESS ROAD
GRAPHIC SCALE
400 200 0 400 800 1200
N
47.14 ACRES
AVIATION DEVELOPMENT
Parcel B
PRESERVE
RUNWAY PROTECTION ZONE
250' x 450' x 1000'
20:1 VISUAL APPROACH
RUNWAY PROTECTION ZONE
500' x 800' x 1000'
20:1 NONPRECISION APPROACH
BERM
Parcel A
AVIATION DEVELOPMENT
BORROW LAKE
BOTTOM EL. 5.0'
PRESERVE
59.05 ACRES
AVIATION DEVELOPMENT
FUTURE BORROW LAKE
STATE ROAD 710 HIGH POINT EL. 23.7
R.R. EL. 25.5