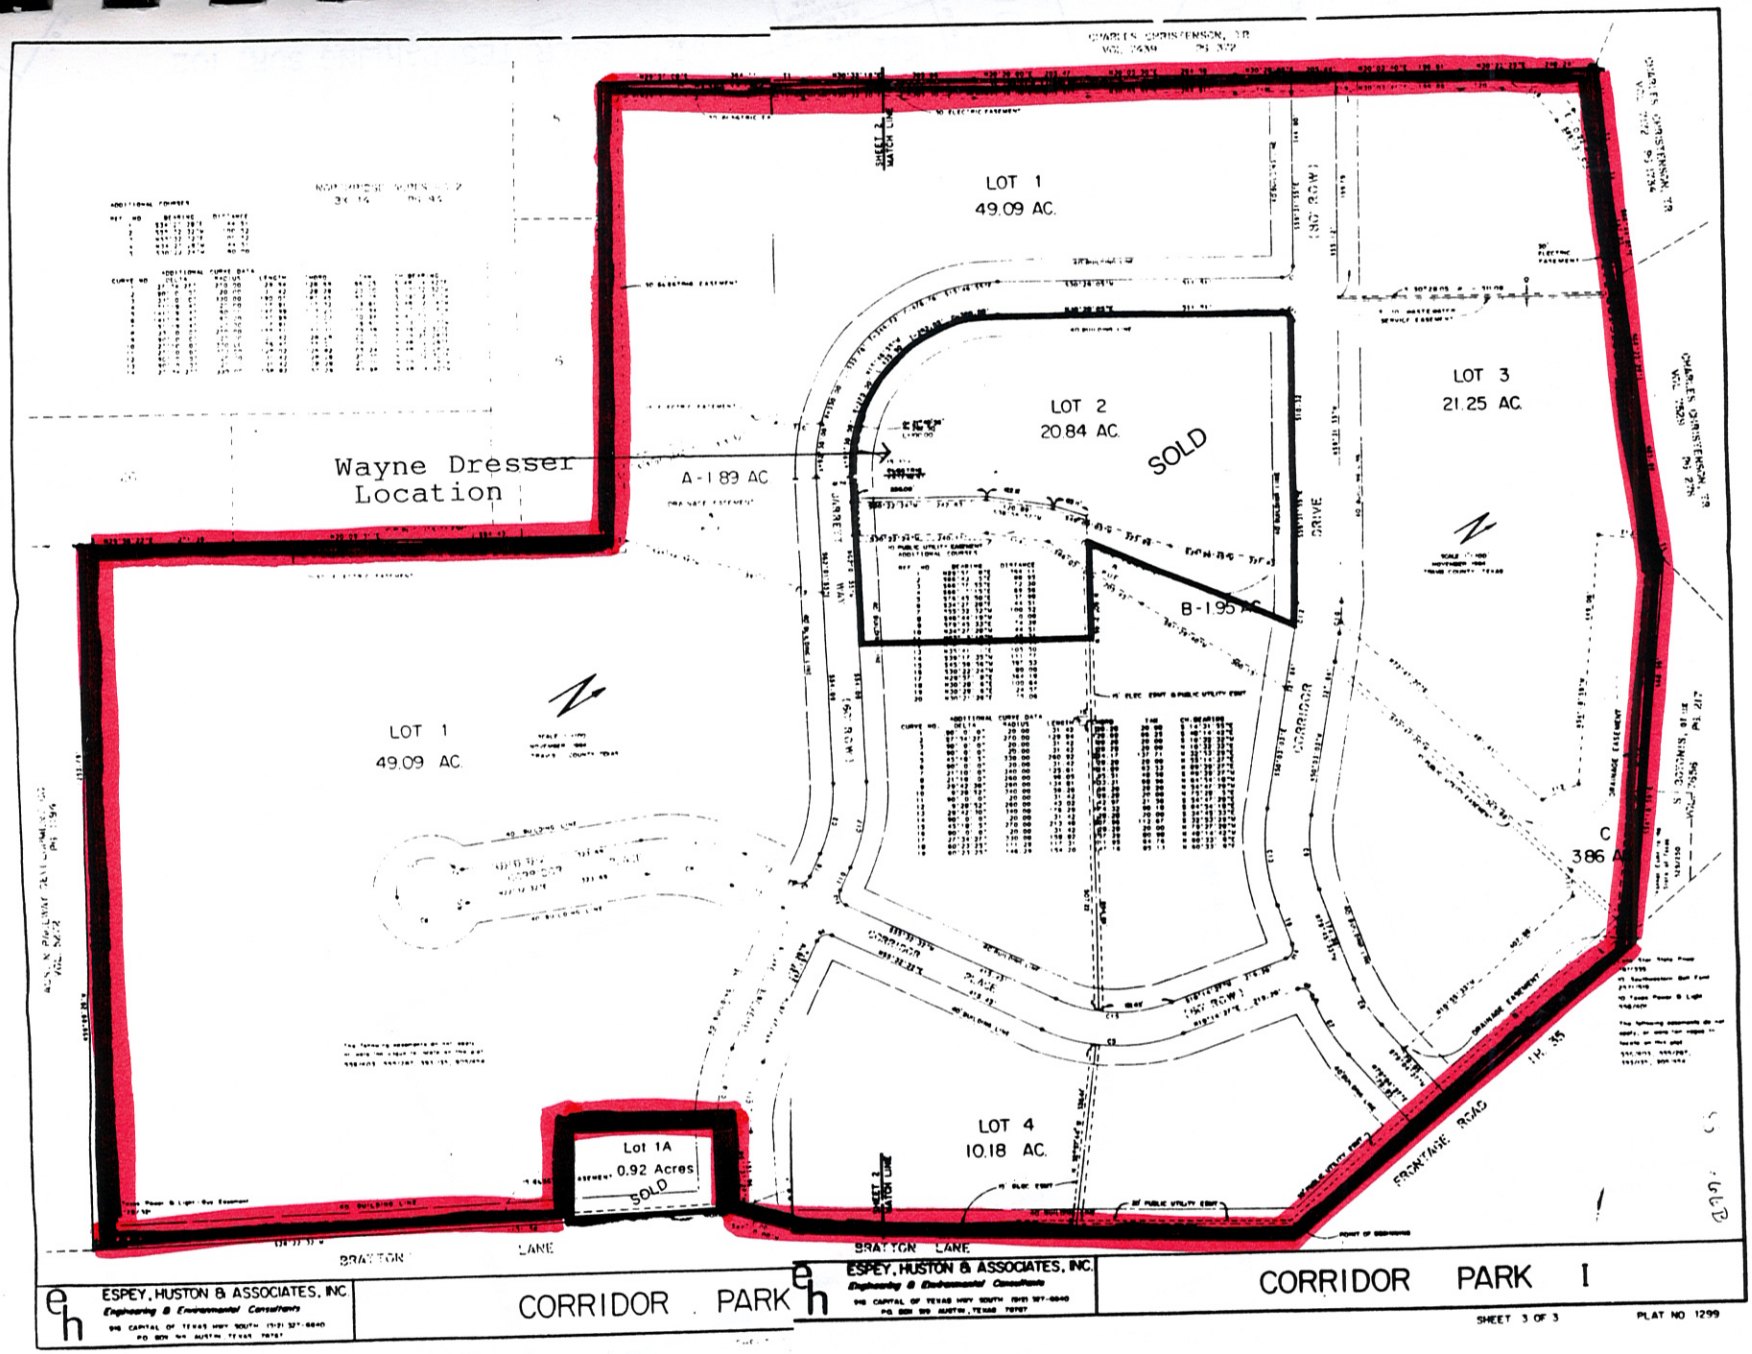
LOT 1
49.09 AC.
LOT 2
20.84 AC.
SOLD
LOT 3
21.25 AC.
Wayne Dresser
Location
A-1.89 AC
B-1.95 AC
LOT 1
49.09 AC.
C
3.86 AC
LOT 4
10.18 AC.
Lot 1A
0.92 Acres
SOLD
BRATTON LANE
BRATTON LANE
FRONTAGE ROAD
I.H. 35
CORRIDOR DRIVE
CORRIDOR PLACE
ESPEY, HUSTON & ASSOCIATES, INC.
Engineering & Environmental Consultants
CORRIDOR PARK
ESPEY, HUSTON & ASSOCIATES, INC.
Engineering & Environmental Consultants
CORRIDOR PARK I
SHEET 3 OF 3
PLAT NO 1299