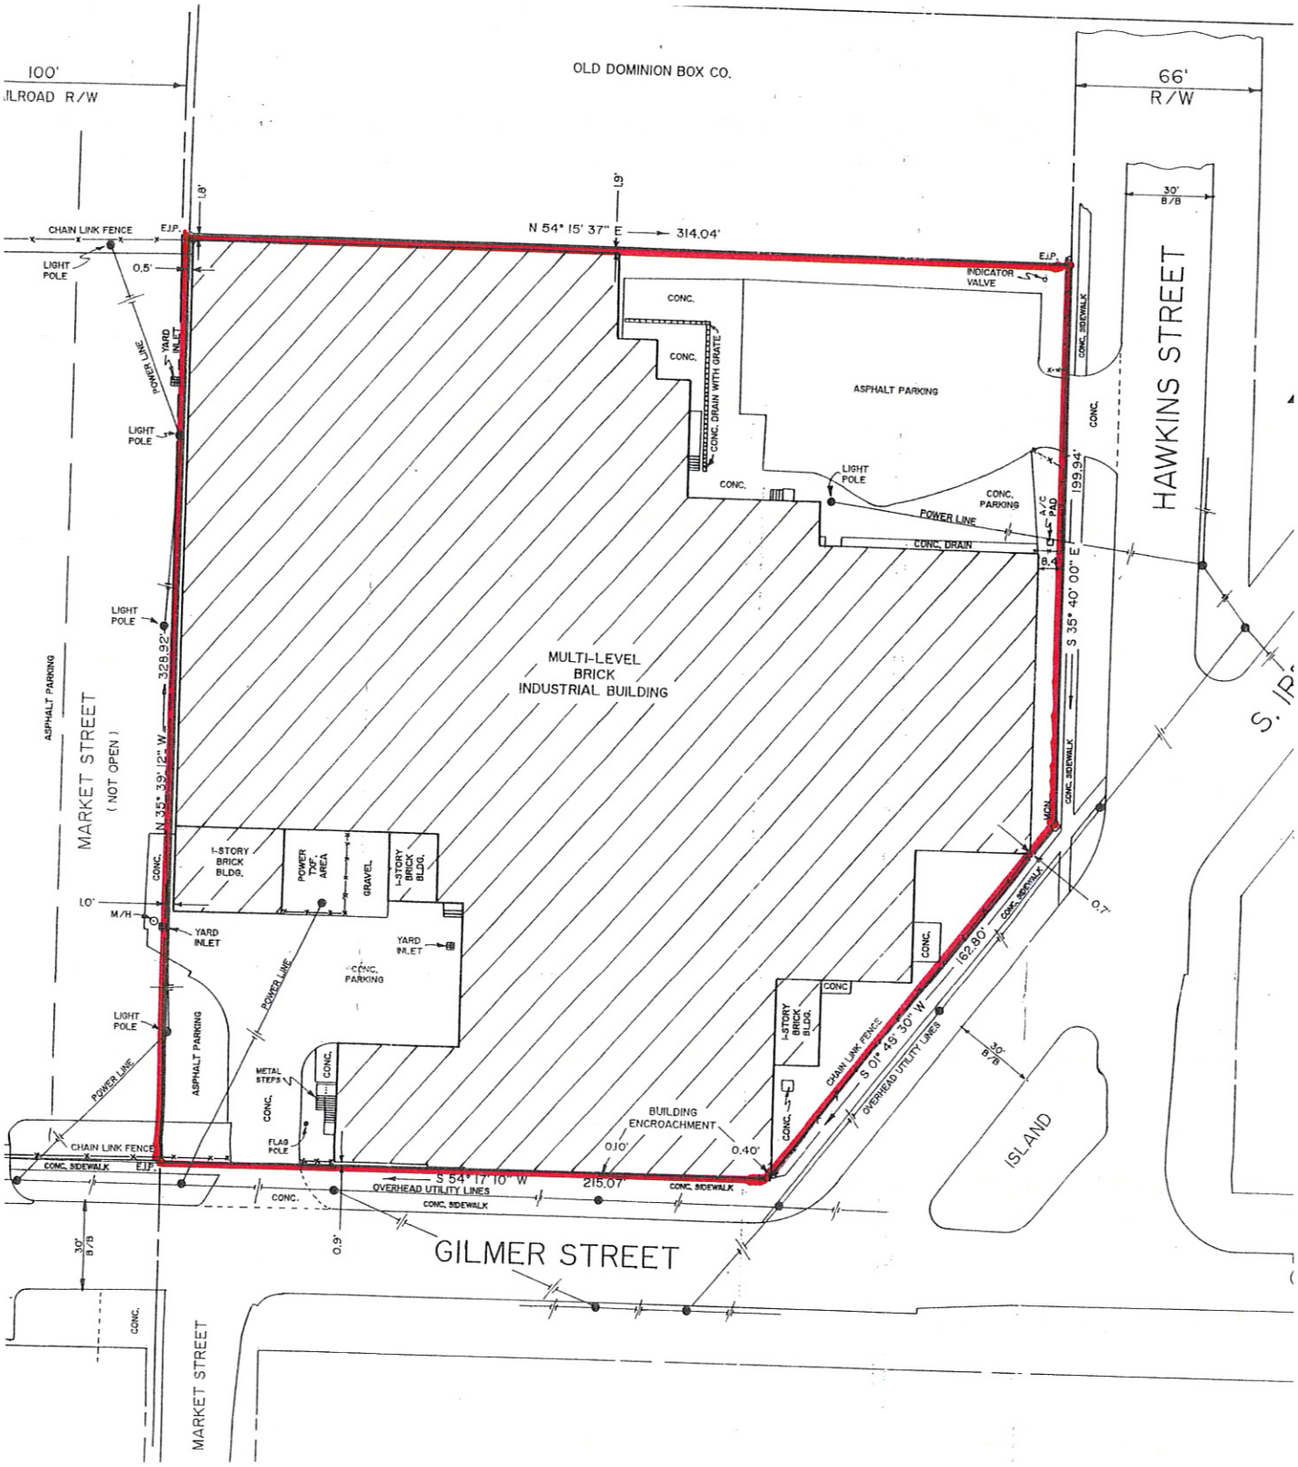

100'
ILROAD R/W
OLD DOMINION BOX CO.
66'
R/W
30'
B/B
HAWKINS STREET
CHAIN LINK FENCE
E.I.P.
LIGHT POLE
0.5'
1.8'
1.9'
N 54° 15' 37" E
314.04'
INDICATOR VALVE
CONC.
CONC. DRAIN WITH GRATE
ASPHALT PARKING
CONC. SIDEWALK
POWER LINE
YARD INLET
CONC. PARKING
A/C PAD
199.94'
CONC. DRAIN
8.4'
S 35° 40' 00" E
MULTI-LEVEL
BRICK
INDUSTRIAL BUILDING
MARKET STREET
(NOT OPEN)
N 35° 39' 12" W
328.92'
1-STORY BRICK BLDG.
POWER TXF. AREA
GRAVEL
1.0'
M/H
YARD INLET
CONC. PARKING
METAL STEPS
FLAG POLE
BUILDING ENCROACHMENT
0.10'
0.40'
162.80'
S 01° 49' 30" W
OVERHEAD UTILITY LINES
S 54° 17' 10" W
215.07'
0.9'
0.7'
ISLAND
GILMER STREET
MARKET STREET