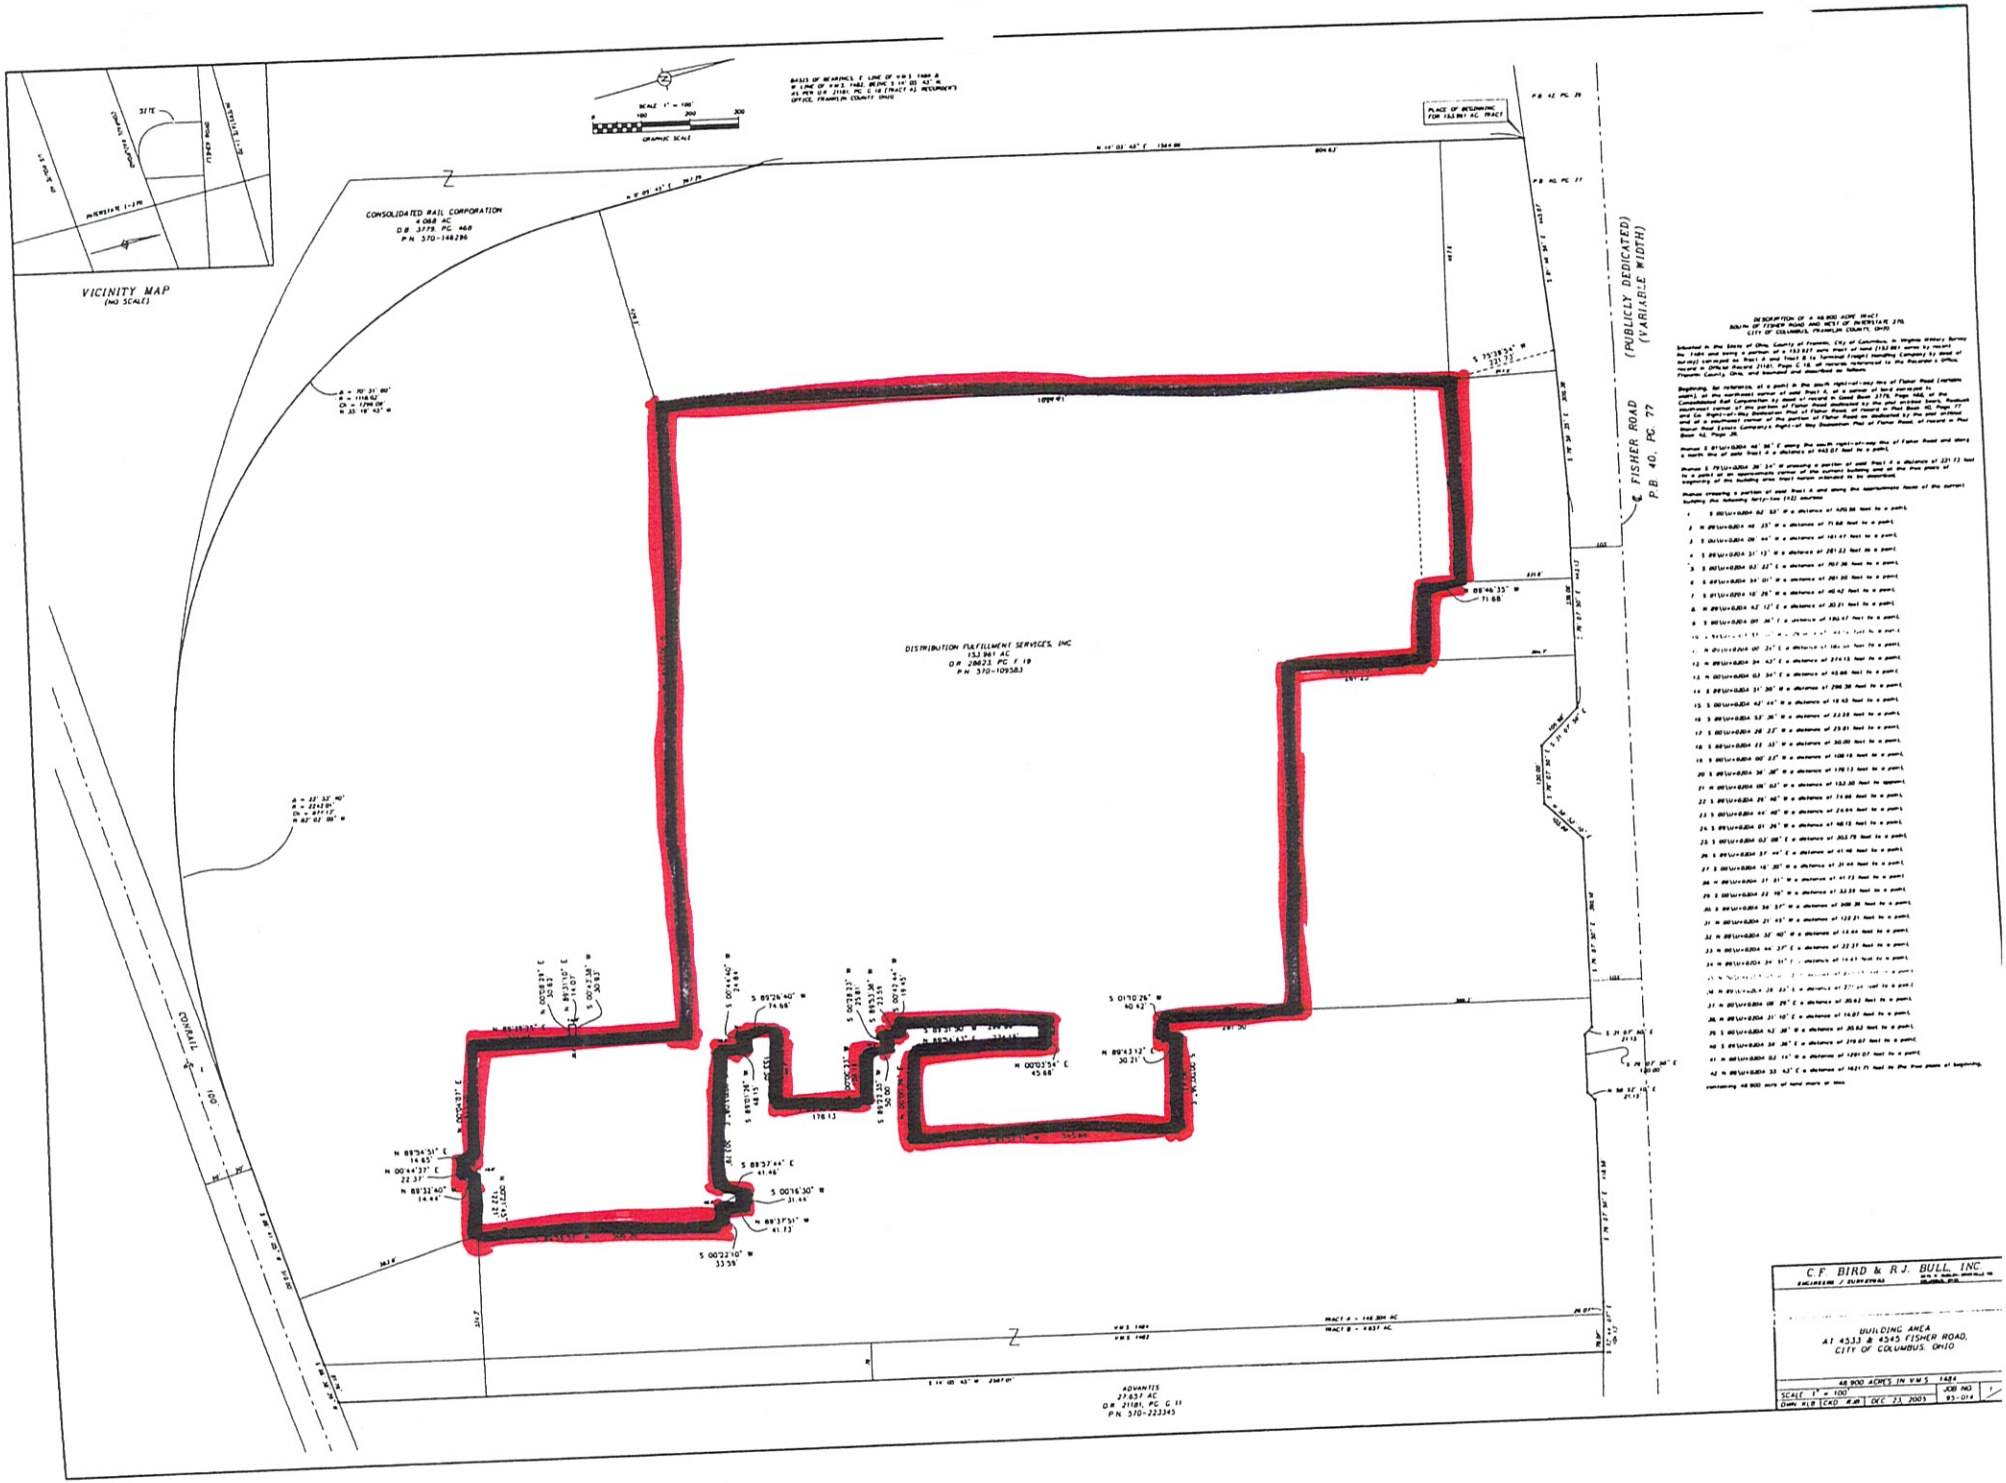
VICINITY MAP
(NO SCALE)
SITE
INTERSTATE I-270
CONSOLIDATED RAIL CORPORATION
4.068 AC
D.B. 3779, PG. 468
P.N. 570-148296
DISTRIBUTION FULFILLMENT SERVICES, INC
153.961 AC
O.R. 28623, PG. F 19
P.N. 570-109583
ADVANTIS
27.657 AC
O.R. 21181, PG. G 11
P.N. 570-223345
CONRAIL
100'
FISHER ROAD
P.B. 40, PG. 77
(PUBLICLY DEDICATED)
(VARIABLE WIDTH)
C.F. BIRD & R.J. BULL, INC.
ENGINEERS / SURVEYORS
BUILDING AREA
AT 4533 & 4545 FISHER ROAD,
CITY OF COLUMBUS, OHIO
48.900 ACRES IN V.M.S. 1484
SCALE 1" = 100'
DWN KLB
CKD RJB
DEC 23, 2005
JOB NO. 95-014
1