H:\D\D072\E\Dwg\Preliminary\Prelimeng06-24-03

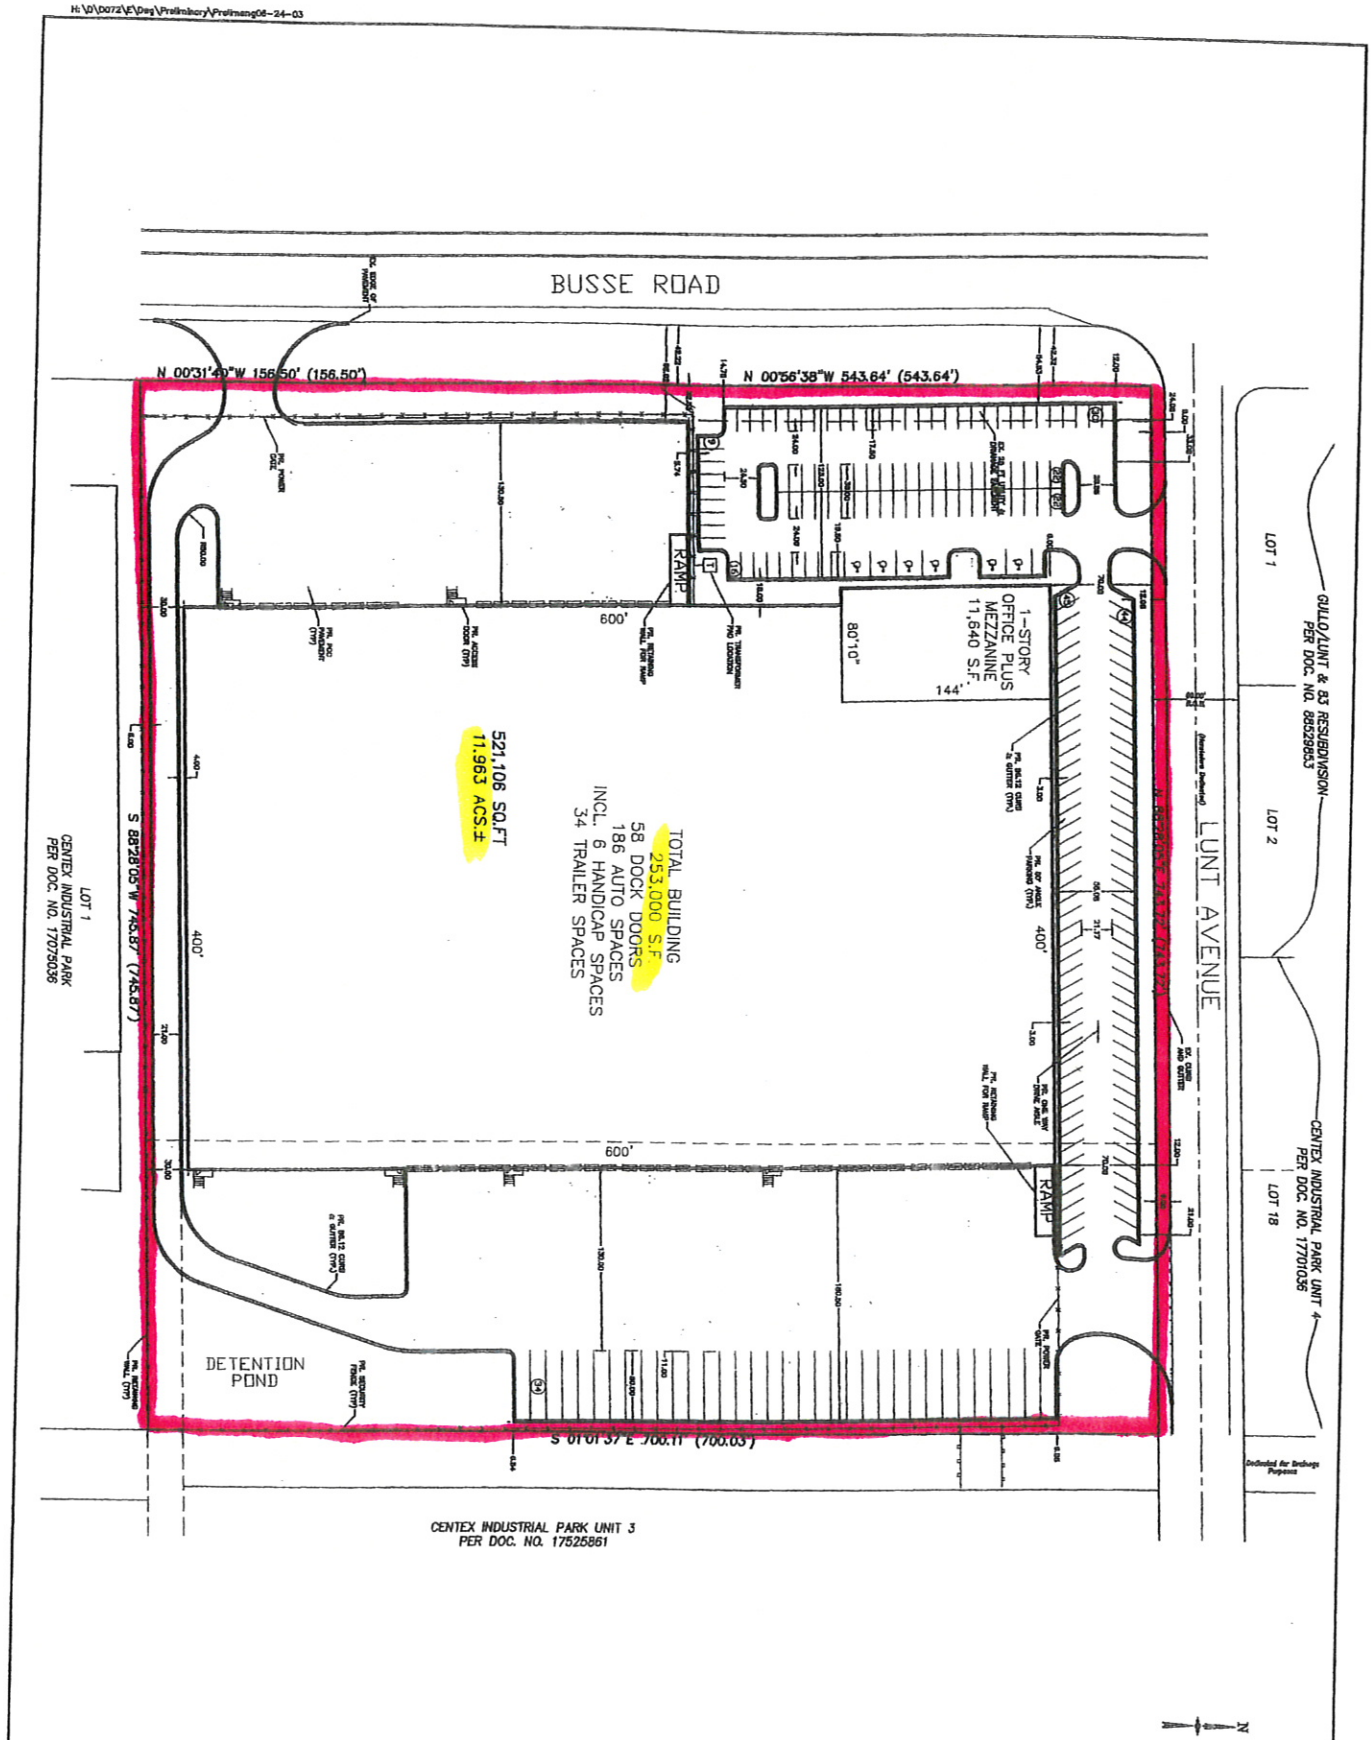

1"=40'	D072	C1	

JACOB & HEFNER ASSOCIATES, P.C.
ENGINEERS • SURVEYORS
799 ROOSEVELT ROAD, SUITE 100
GLEN ELLYN, ILLINOIS 60137
PHONE: (630) 942-8000
FAX: (630) 942-1774

SITE PLAN

1717 BUSSE ROAD
SEEFRIED PROPERTIES, INC.
ELK GROVE VILLAGE, ILLINOIS

No.	Description	Date
8	Per Client	11-17-03
7	Per Architect	11-03-03
6	Per Client	07-22-03
5	Per Client	06-30-03
4	Per Client	06-24-03
3	Per Client	06-02-03
2	Per Client	05-23-03
1	Original Plan Date	05-21-03