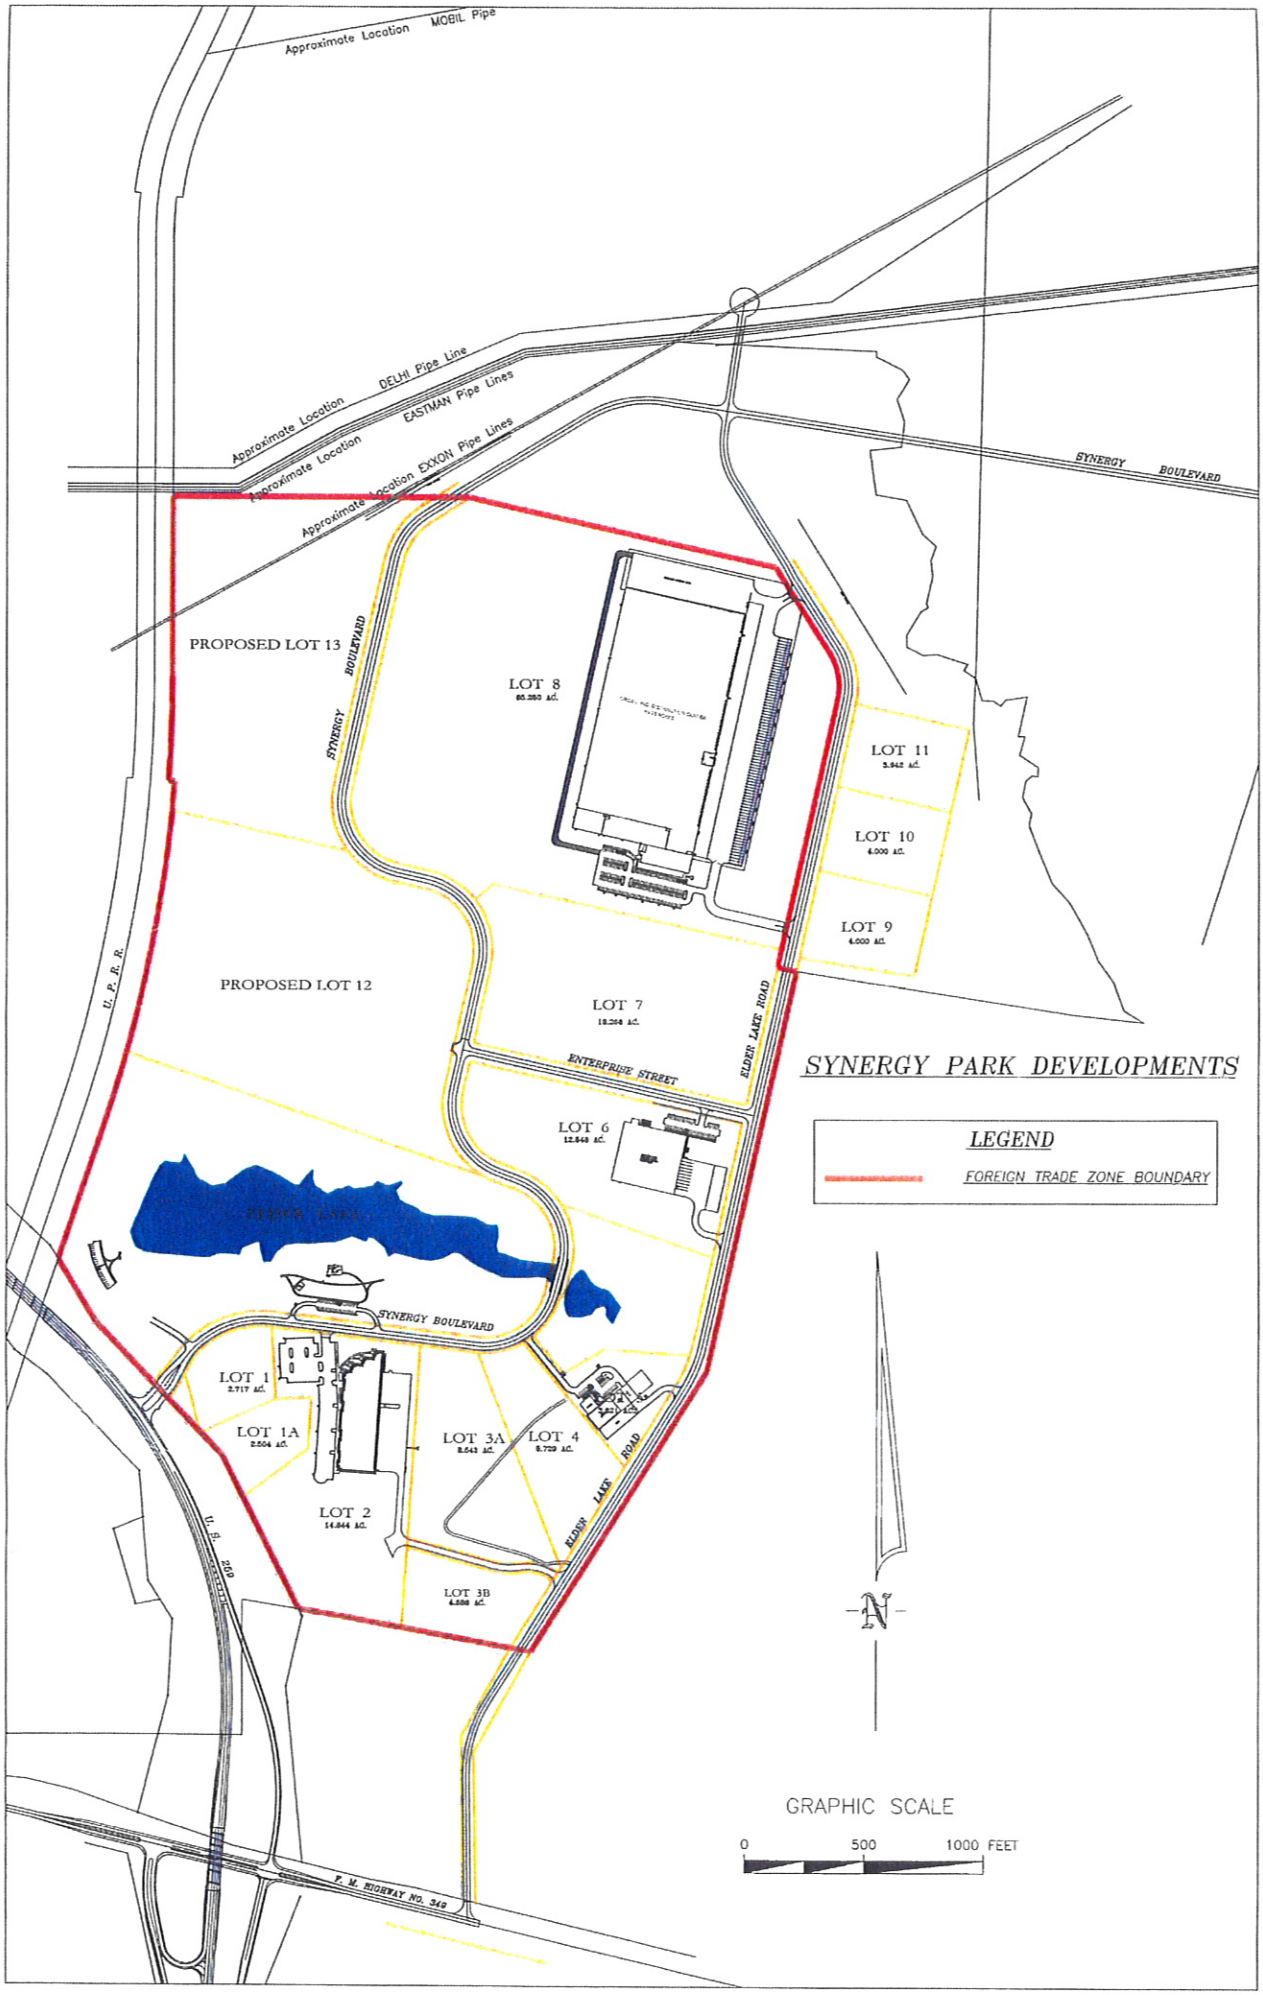
Approximate Location MOBIL Pipe
Approximate Location DELHI Pipe Line
Approximate Location EASTMAN Pipe Lines
Approximate Location EXXON Pipe Lines
SYNERGY BOULEVARD
PROPOSED LOT 13
SYNERGY BOULEVARD
LOT 8
LOT 11
LOT 10
LOT 9
PROPOSED LOT 12
U. P. R. R.
LOT 7
ENTERPRISE STREET
ELDER LAKE ROAD
LOT 6
SYNERGY BOULEVARD
LOT 1
LOT 1A
LOT 3A
LOT 4
LOT 2
LOT 3B
ELDER LAKE ROAD
U. S. 259
F. M. HIGHWAY NO. 349
SYNERGY PARK DEVELOPMENTS
LEGEND
FOREIGN TRADE ZONE BOUNDARY
N
GRAPHIC SCALE
0
500
1000 FEET