Warehouse Premise

Warehouse Area to be Activated

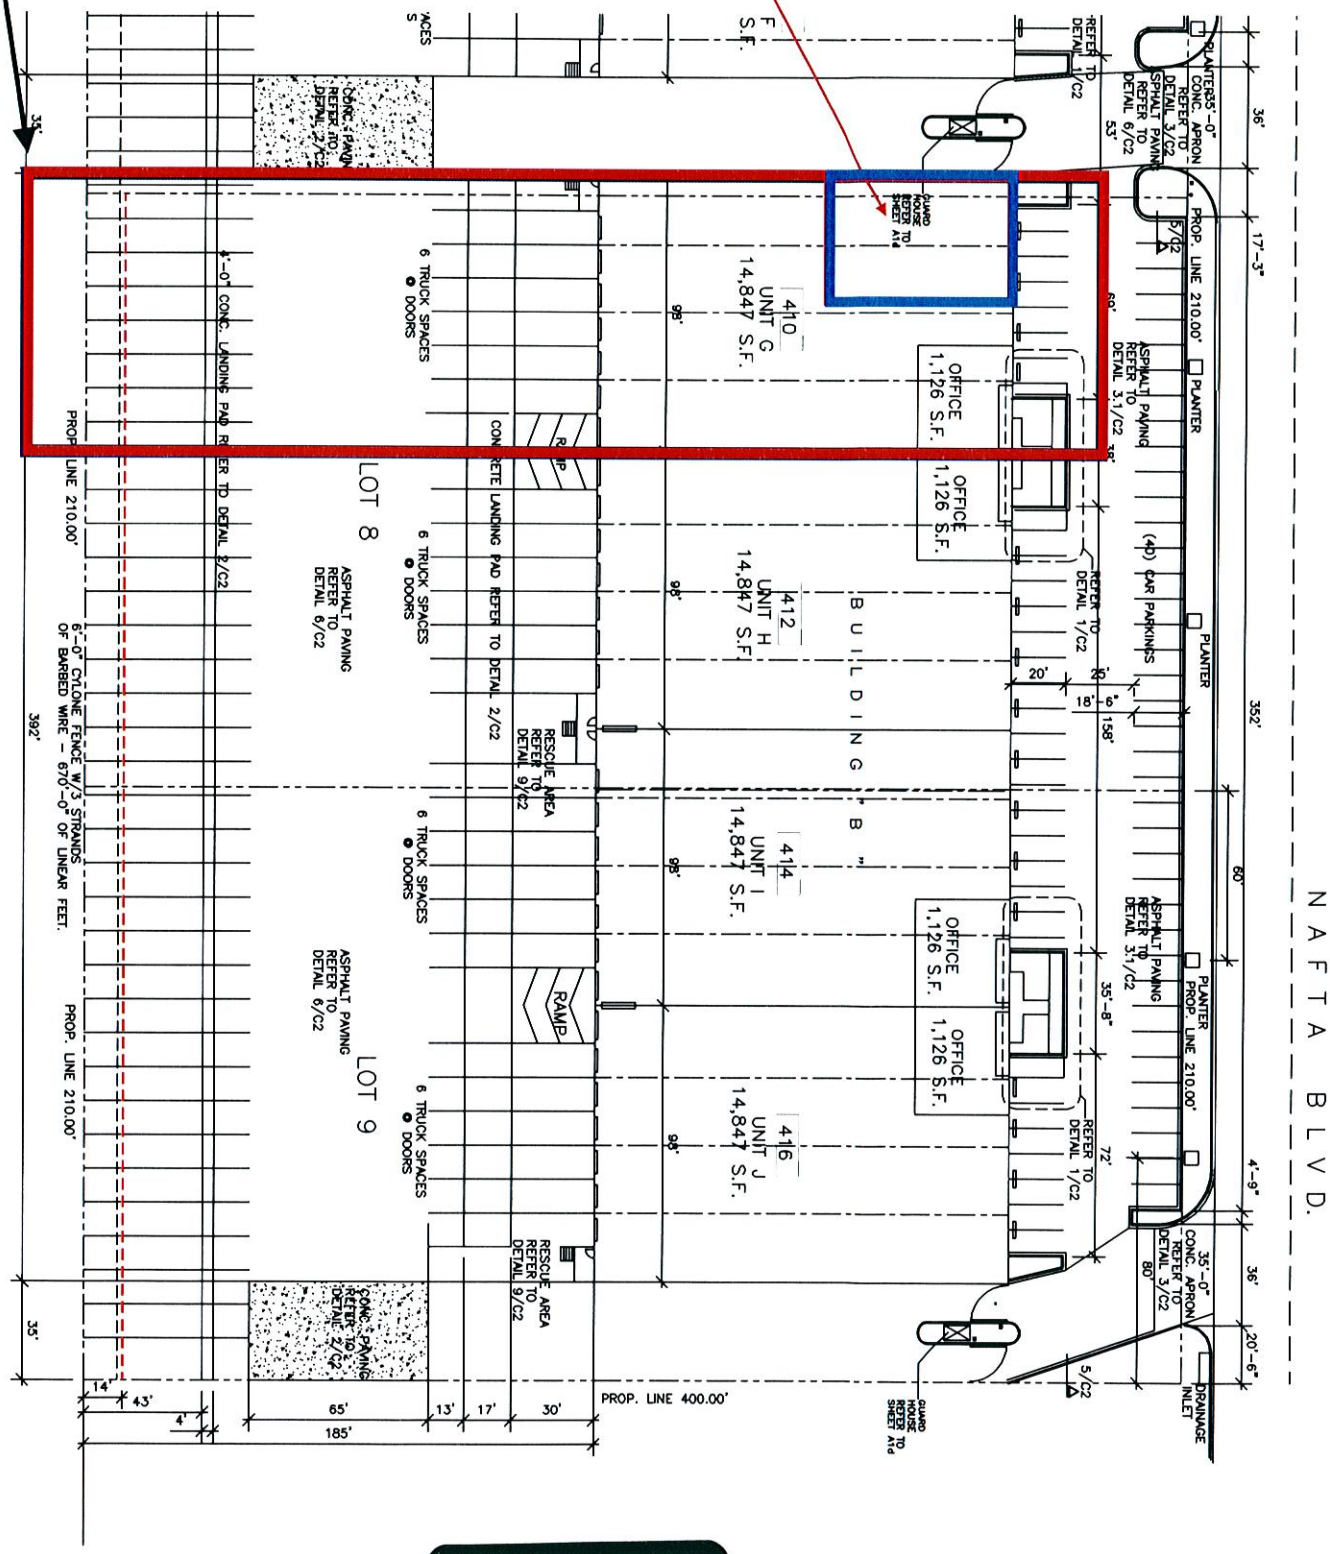

NOTE: ALL DIMENSION ARE BACK TO BACK FOR PAVING

EXHIBIT

tabbies

2