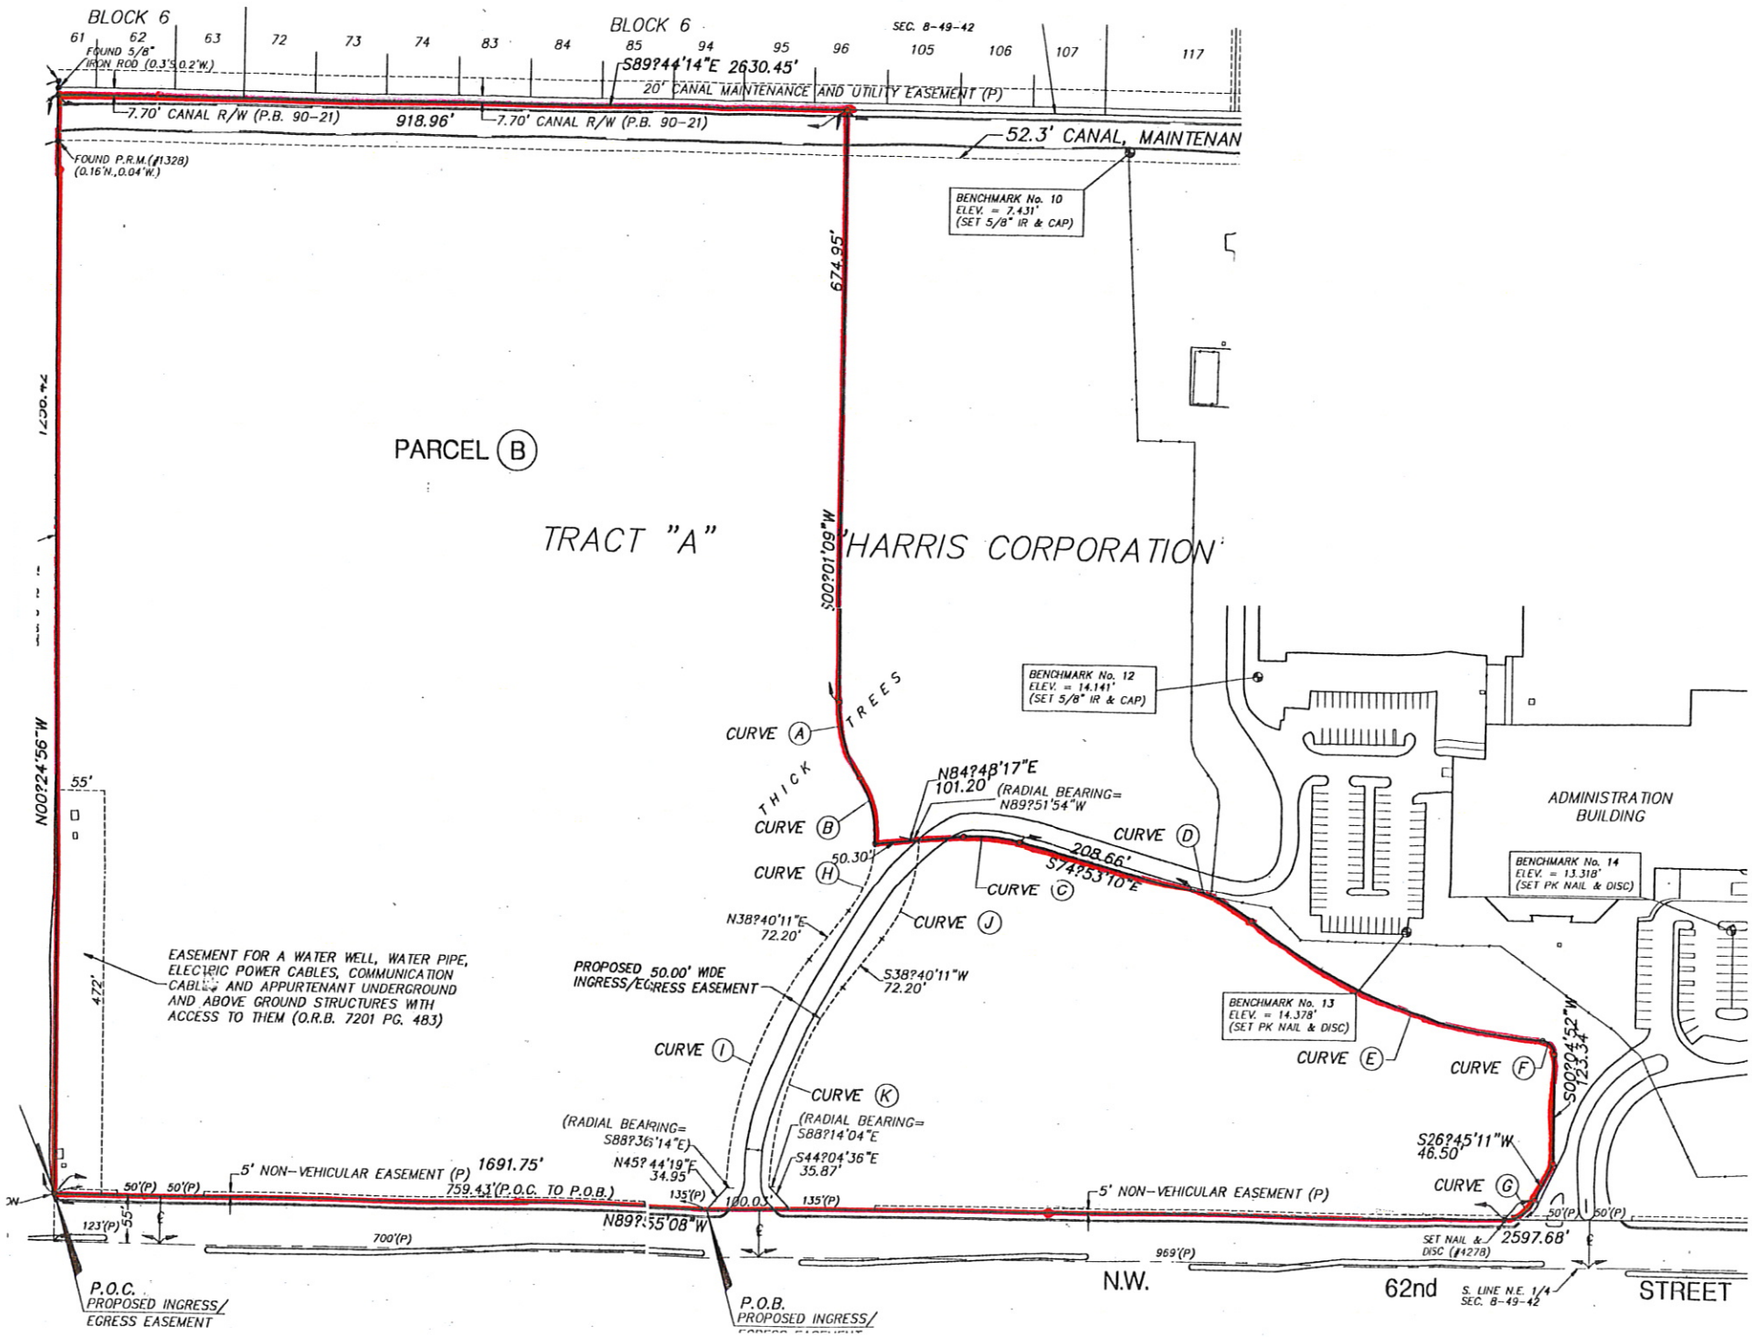
BLOCK 6
BLOCK 6
SEC. 8-49-42
61
62
63
72
73
74
83
84
85
94
95
96
105
106
107
117
FOUND 5/8" IRON ROD (0.3'S,0.2'W.)
S89°44'14"E 2630.45'
20' CANAL MAINTENANCE AND UTILITY EASEMENT (P)
7.70' CANAL R/W (P.B. 90-21)
918.96'
7.70' CANAL R/W (P.B. 90-21)
52.3' CANAL, MAINTENAN
FOUND P.R.M.(#1328) (0.16'N.,0.04'W.)
BENCHMARK No. 10 ELEV. = 7.431' (SET 5/8" IR & CAP)
674.95'
S00°01'09"W
1320.74'
N00°24'56"W
PARCEL (B)
TRACT "A"
HARRIS CORPORATION
BENCHMARK No. 12 ELEV. = 14.141' (SET 5/8" IR & CAP)
CURVE (A)
TREES
THICK
CURVE (B)
N84°48'17"E
101.20'
(RADIAL BEARING= N89°51'54"W
CURVE (D)
ADMINISTRATION BUILDING
CURVE (H)
50.30'
208.66'
S74°53'10"E
CURVE (C)
BENCHMARK No. 14 ELEV. = 13.318' (SET PK NAIL & DISC)
N38°40'11"E 72.20'
CURVE (J)
55'
472'
EASEMENT FOR A WATER WELL, WATER PIPE, ELECTRIC POWER CABLES, COMMUNICATION CABLES AND APPURTENANT UNDERGROUND AND ABOVE GROUND STRUCTURES WITH ACCESS TO THEM (O.R.B. 7201 PG. 483)
PROPOSED 50.00' WIDE INGRESS/EGRESS EASEMENT
S38°40'11"W 72.20'
BENCHMARK No. 13 ELEV. = 14.378' (SET PK NAIL & DISC)
CURVE (I)
CURVE (E)
CURVE (F)
S00°04'52"W 123.34'
CURVE (K)
(RADIAL BEARING= S88°36'14"E)
(RADIAL BEARING= S88°14'04"E
S44°04'36"E 35.87'
N45°44'19"E 34.95'
S26°45'11"W 46.50'
CURVE (G)
5' NON-VEHICULAR EASEMENT (P)
1691.75'
759.43'(P.O.C. TO P.O.B.)
100.03'
135'(P)
135'(P)
50'(P)
50'(P)
50'(P)
50'(P)
123'(P)
55'
700'(P)
N89°55'08"W
969'(P)
2597.68'
SET NAIL & DISC (#1278)
P.O.C. PROPOSED INGRESS/ EGRESS EASEMENT
P.O.B. PROPOSED INGRESS/
N.W.
62nd
STREET
S. LINE N.E. 1/4 SEC. 8-49-42