(New for PTL)

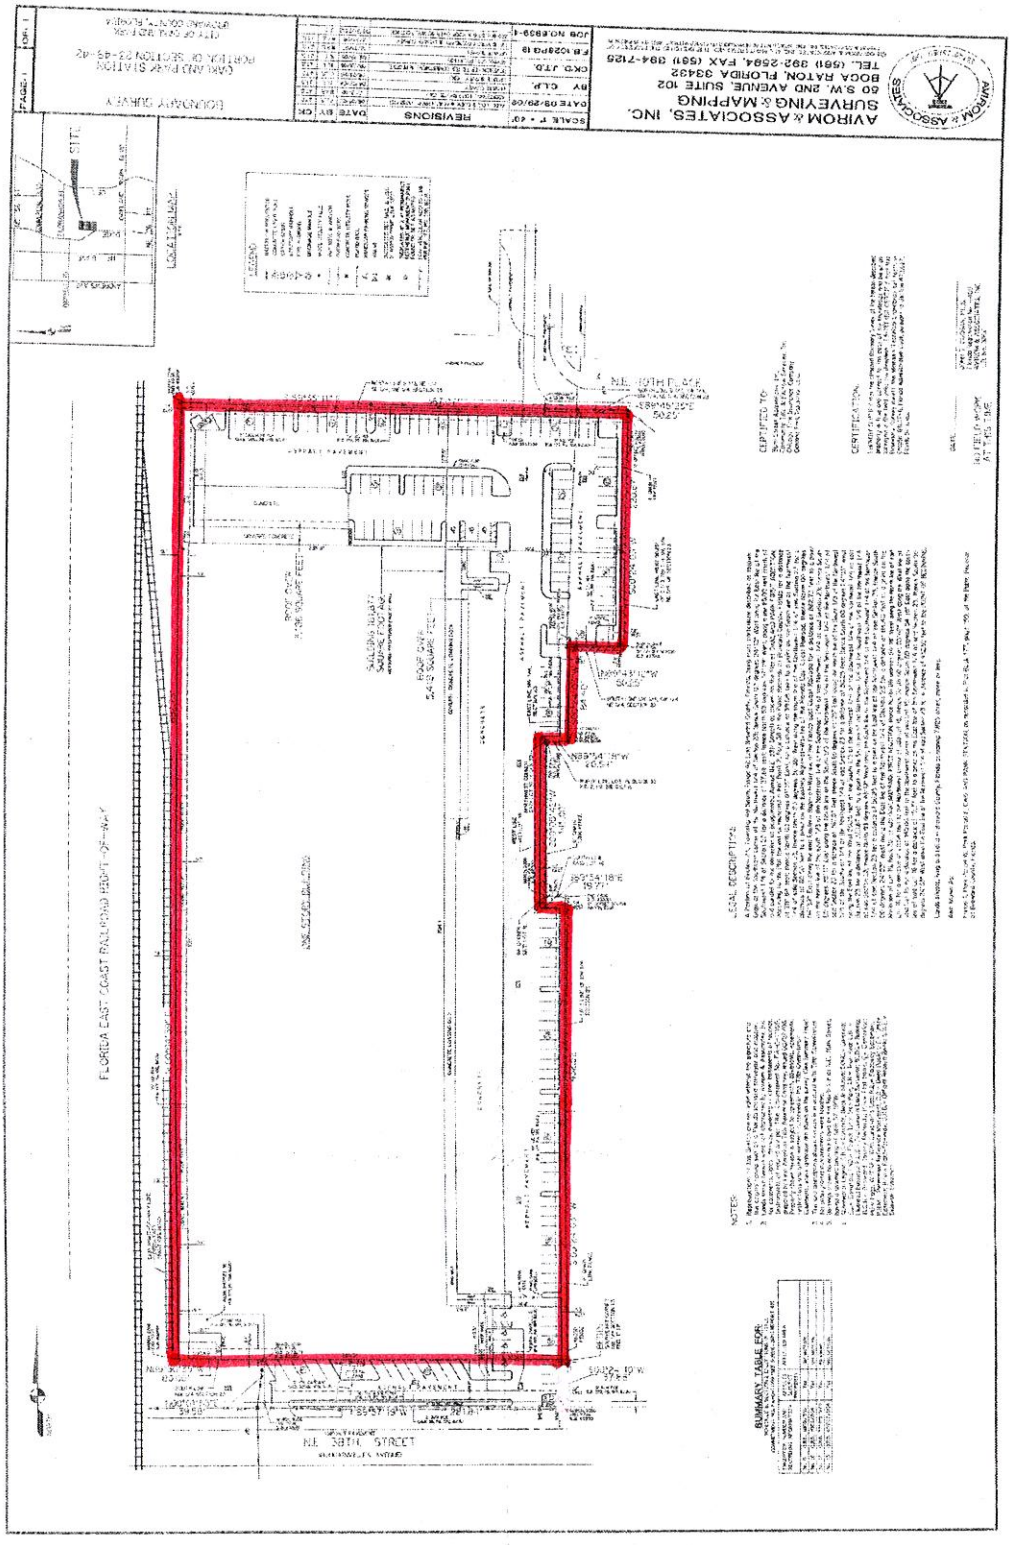
AVIROM & ASSOCIATES, INC.
SURVEYING & MAPPING
60 S.W. 2ND AVENUE, SUITE 102
BOCA RATON, FLORIDA 33432
TEL. (561) 392-2584, FAX (561) 394-7125
BOUNDARY SURVEY
GARLAND PARK STATION
PORTION OF SECTION 23-49-42
CITY OF GARLAND PARK
BROWARD COUNTY, FLORIDA
REVISIONS
SCALE 1" = 40'
DATE 09/29/06
CKD. J.T.D.
BY C.L.P.
JOB NO.8939-1
FLORIDA EAST COAST RAILROAD RIGHT-OF-WAY
N.E. 38TH STREET
N.E. 40TH PLACE
LEGAL DESCRIPTION
NOTES
SUMMARY TABLE FOR:
CERTIFIED TO:
CERTIFICATION
LOCATION MAP
LEGEND