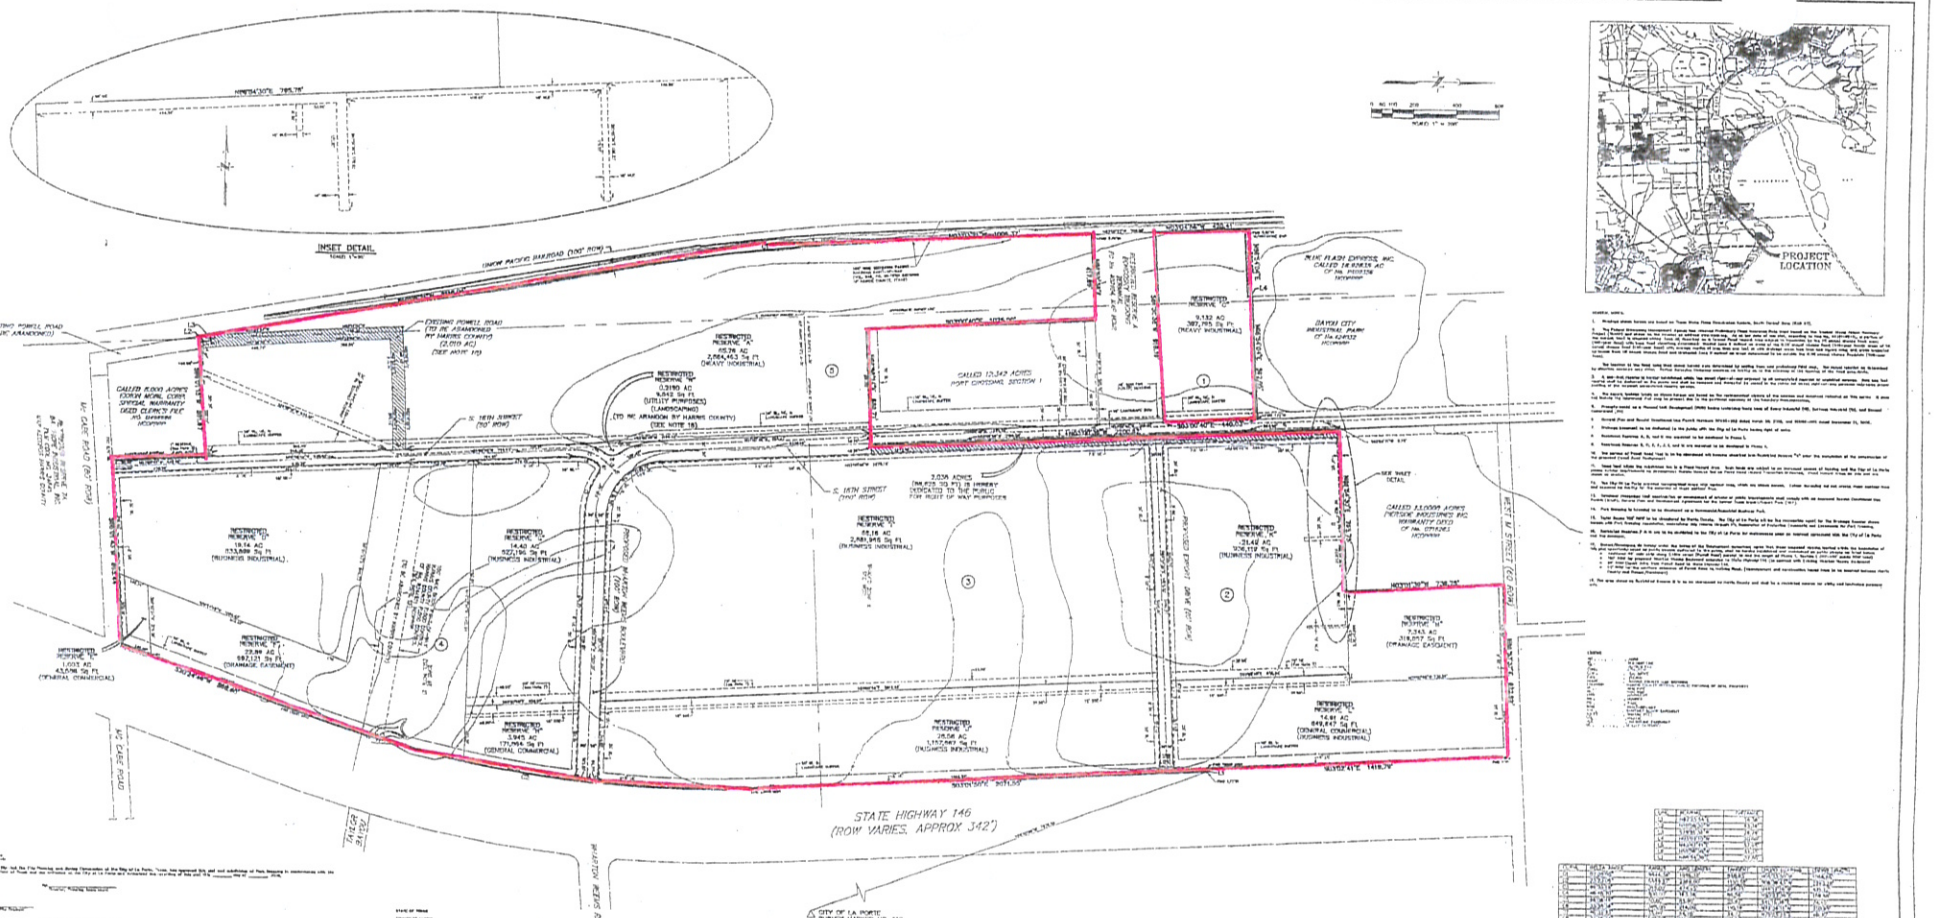

FINAL PLAT OF PORT CROSSING

A SUBDIVISION OF 286.7 ACRES OF LAND
OUT OF THE
W.P. HARRIS SURVEY, ABSTRACT No. 30
J. HUNTER SURVEY, ABSTRACT No. 35
G. McKINSTRY SURVEY, ABSTRACT No. 47
CITY OF LA PORTE, TEXAS
HARRIS COUNTY, TEXAS
13 RESERVES 5 BLOCKS
NOVEMBER 2006

DEVELOPER/OWNER:
PORT CROSSING, L.P.
NATIONAL INDUSTRIAL PARTNERS, L.P., AND
FAIRFIELD, L.P.
3333 S. 2ND HOUSTON PARKWAY E.
HOUSTON, TEXAS 77047
713-378-1234

SURVEYOR:
COTTEN & RIVERMAN COMPANY
4338 SOUTTON DR., SUITE 103
HOUSTON, TEXAS 77092
(713) 683-0275