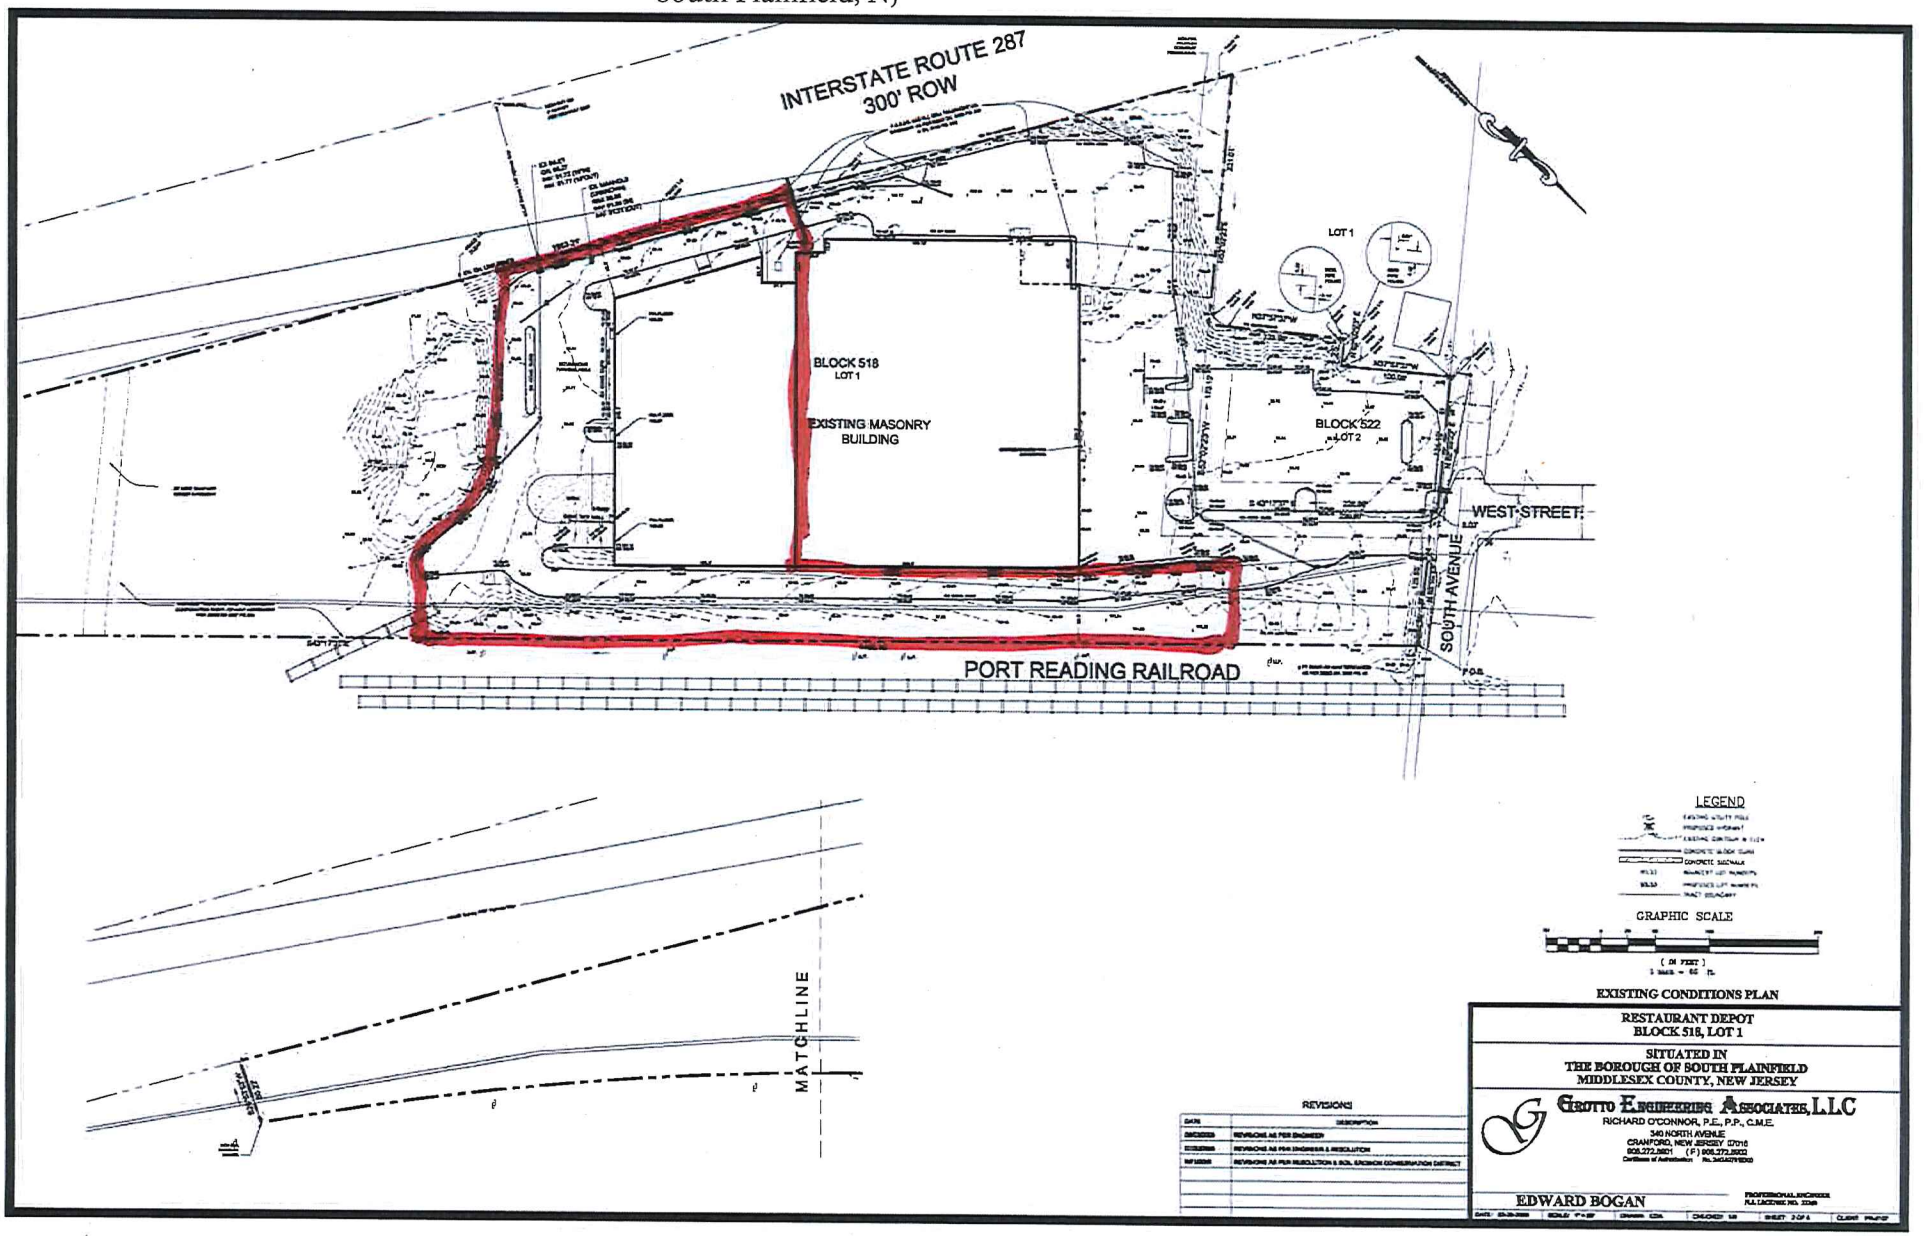Jimmy's Trucking Inc.
+/- 2.6 Acres
140 South Avenue,
South Plainfield, NJ